

SKILLING, HELLE, CHRISTIANSEN, ROBERTSON — Structural & Civil Engineers


PROJECT THE WORLD TRADE CENTER | TITLE DETAIL OF PLATE GIRDER | DATE 3-12-69

REVISIONS

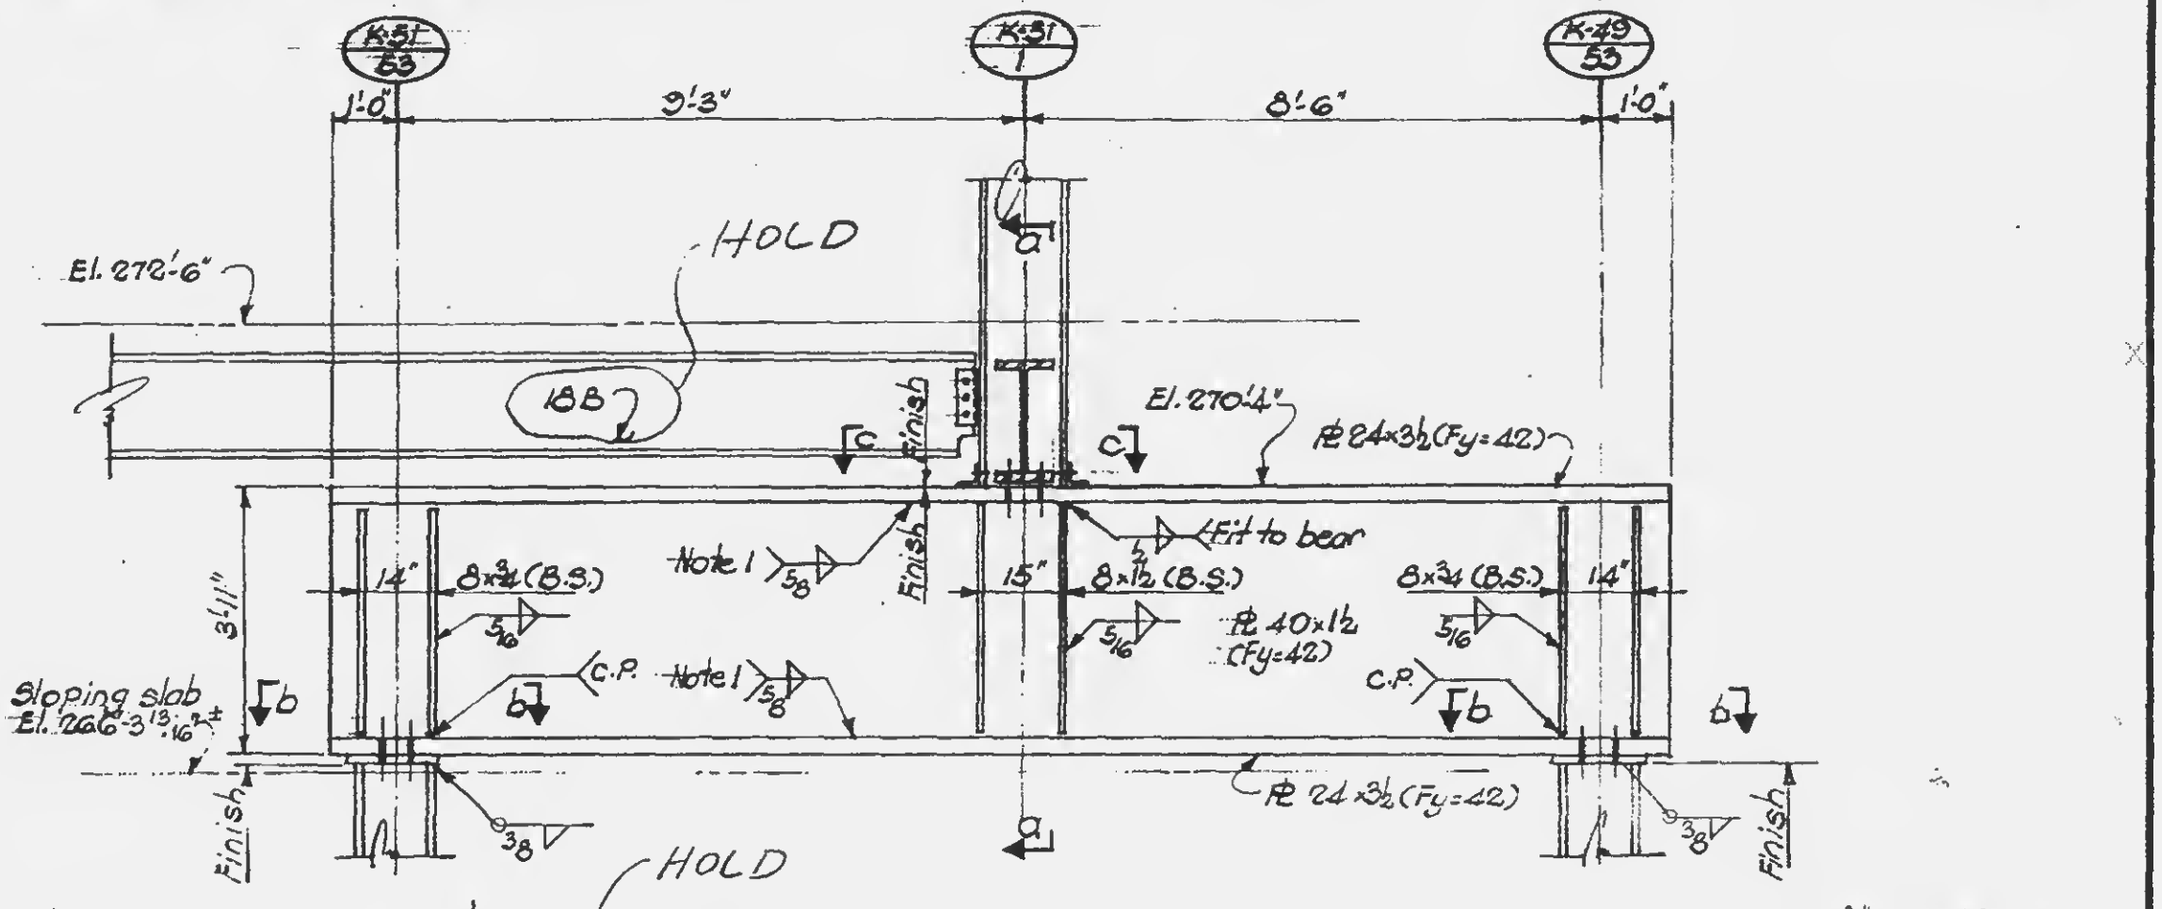


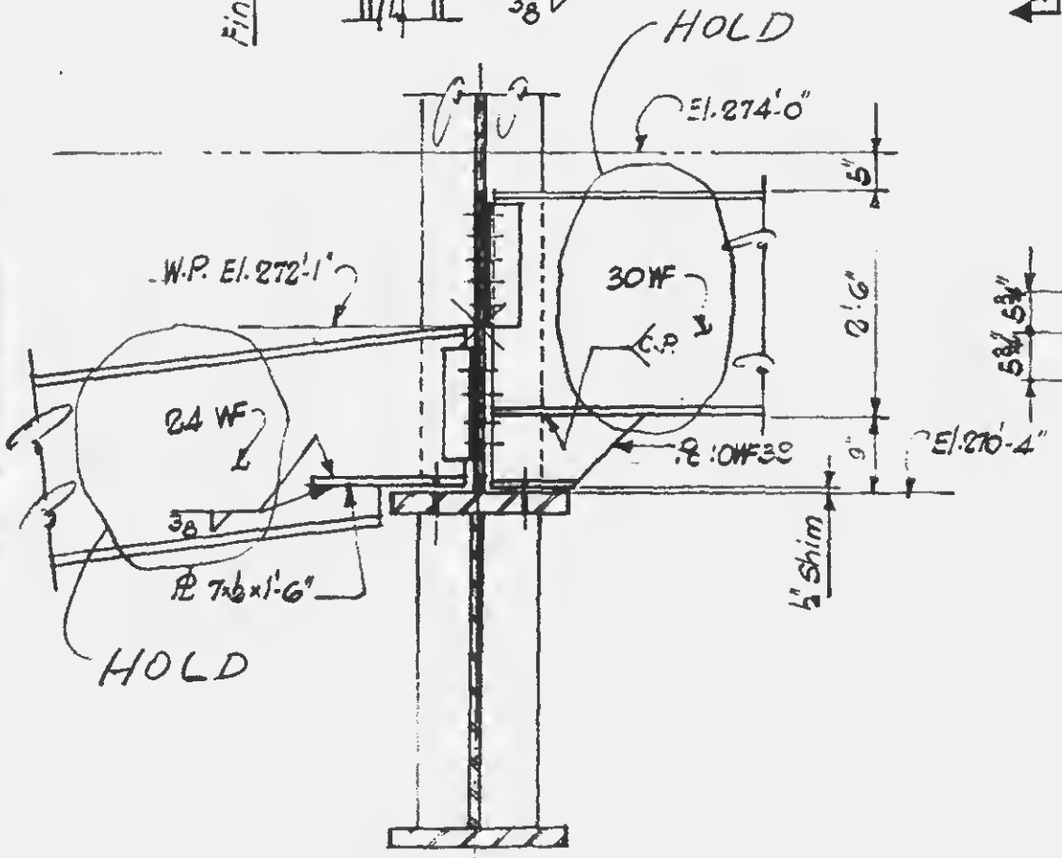

Section a-a

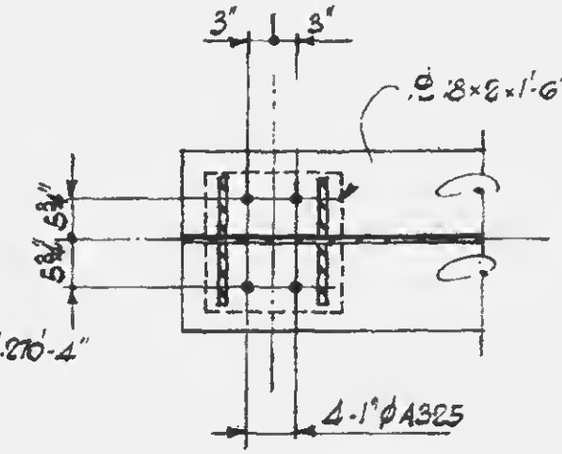

Section b-b

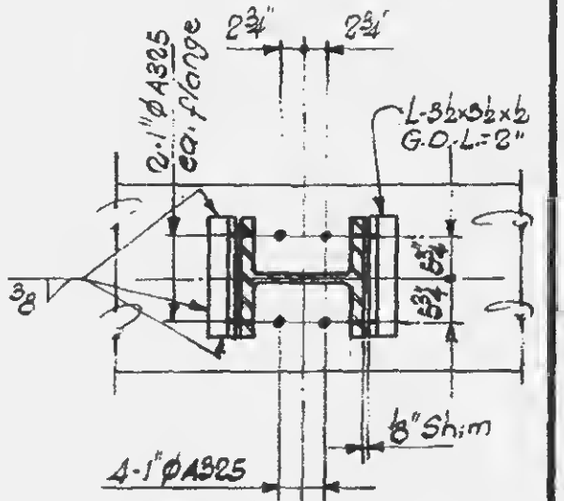

Section c-c

NOTES:

1. Fit web to bear for distance of 2'-0" at columns (loaded flange only), or C.P. weld for same distance at Contractors option.
2. All welds to be E70xx.
3. All PLs to be A-36 steel, except as noted.

LICENSED PROFESSIONAL ENGINEER — LESLIE E. ROBERTSON — No. 34360 — UNIVERSITY OF THE STATE OF NEW YORK

DESIGNED J. Hufnagel
DRAWN S.F.M.
REVIEWED E.L.

12-JK2-173