SKILLING, HELLE, CHRISTIANSEN, ROBERTSON — Structural & Civil Engineers

PROJECT THE WORLD TRADE CENTER | TITLE DETAIL OF PLATE GIRDER | DATE 3-12-69

REVISIONS

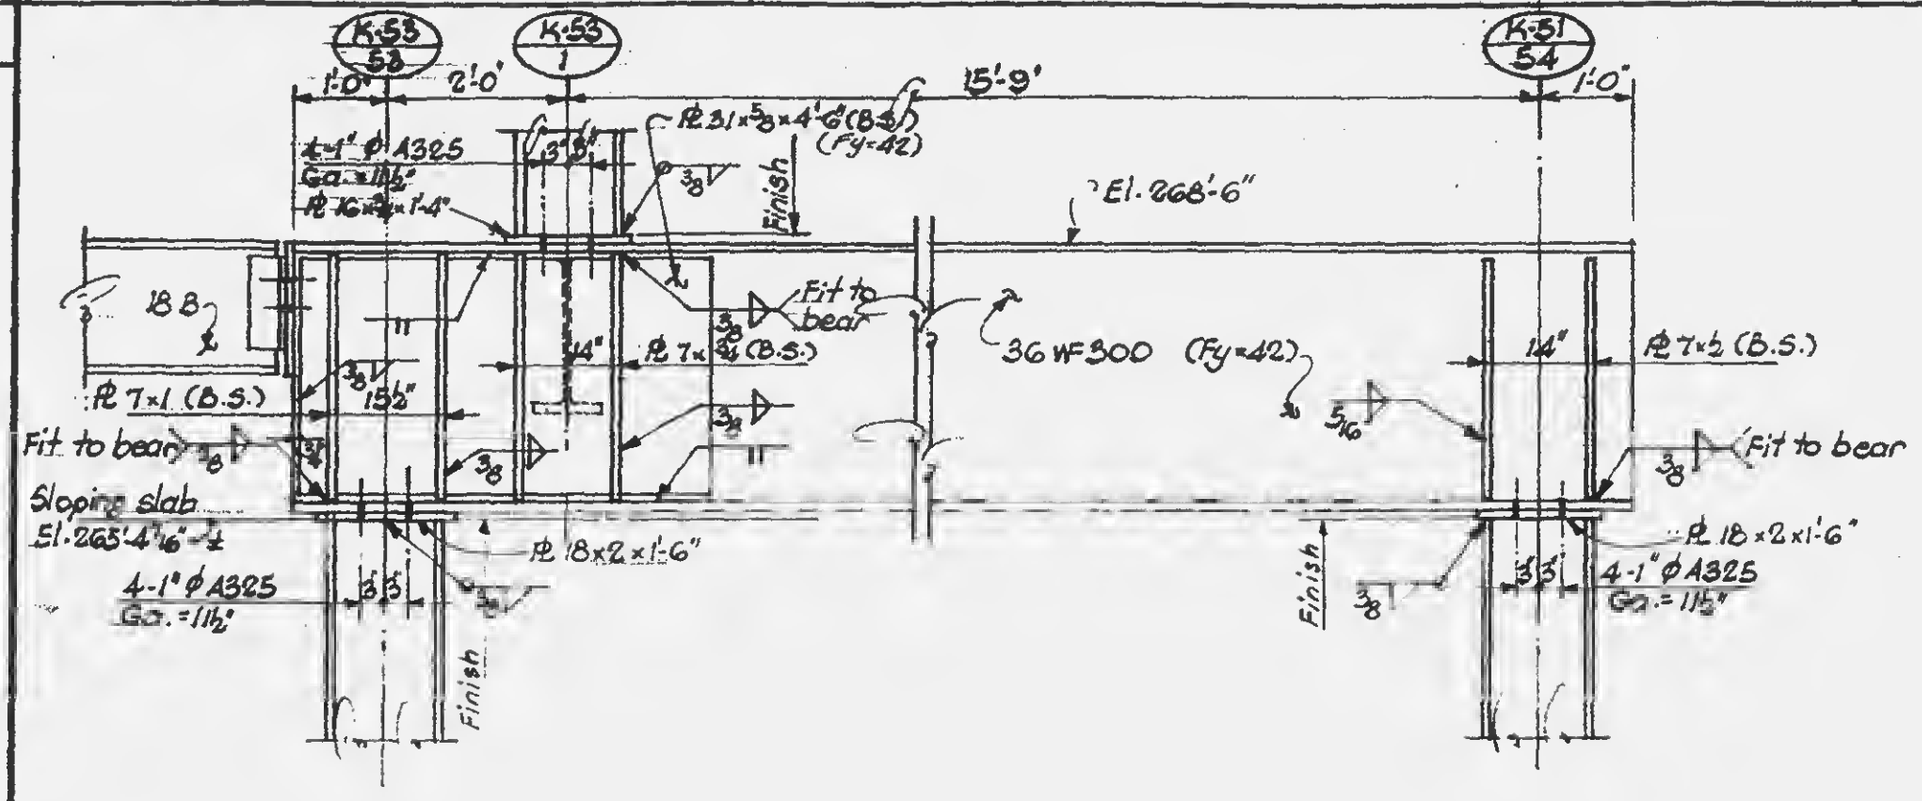

Notes:
1. All welds to be E70xx.
2. All PLs to be A-36 steel except as noted.

LICENSED PROFESSIONAL ENGINEER — LESLIE E. ROBERTSON — No. 28260 — NEW YORK — UNIVERSITY

DESIGNED J. Hufnagel

DRAWN G.T.M.

REVIEWED E.L.

12-JK2-174