

SKILLING, HELLE, CHRISTIANSEN, ROBERTSON — Structural & Civil Engineers


PROJECT: THE WORLD TRADE CENTER | TITLE: DETAIL OF PLATE GIRDER | DATE: 3-21-69

REVISIONS
4-18-69

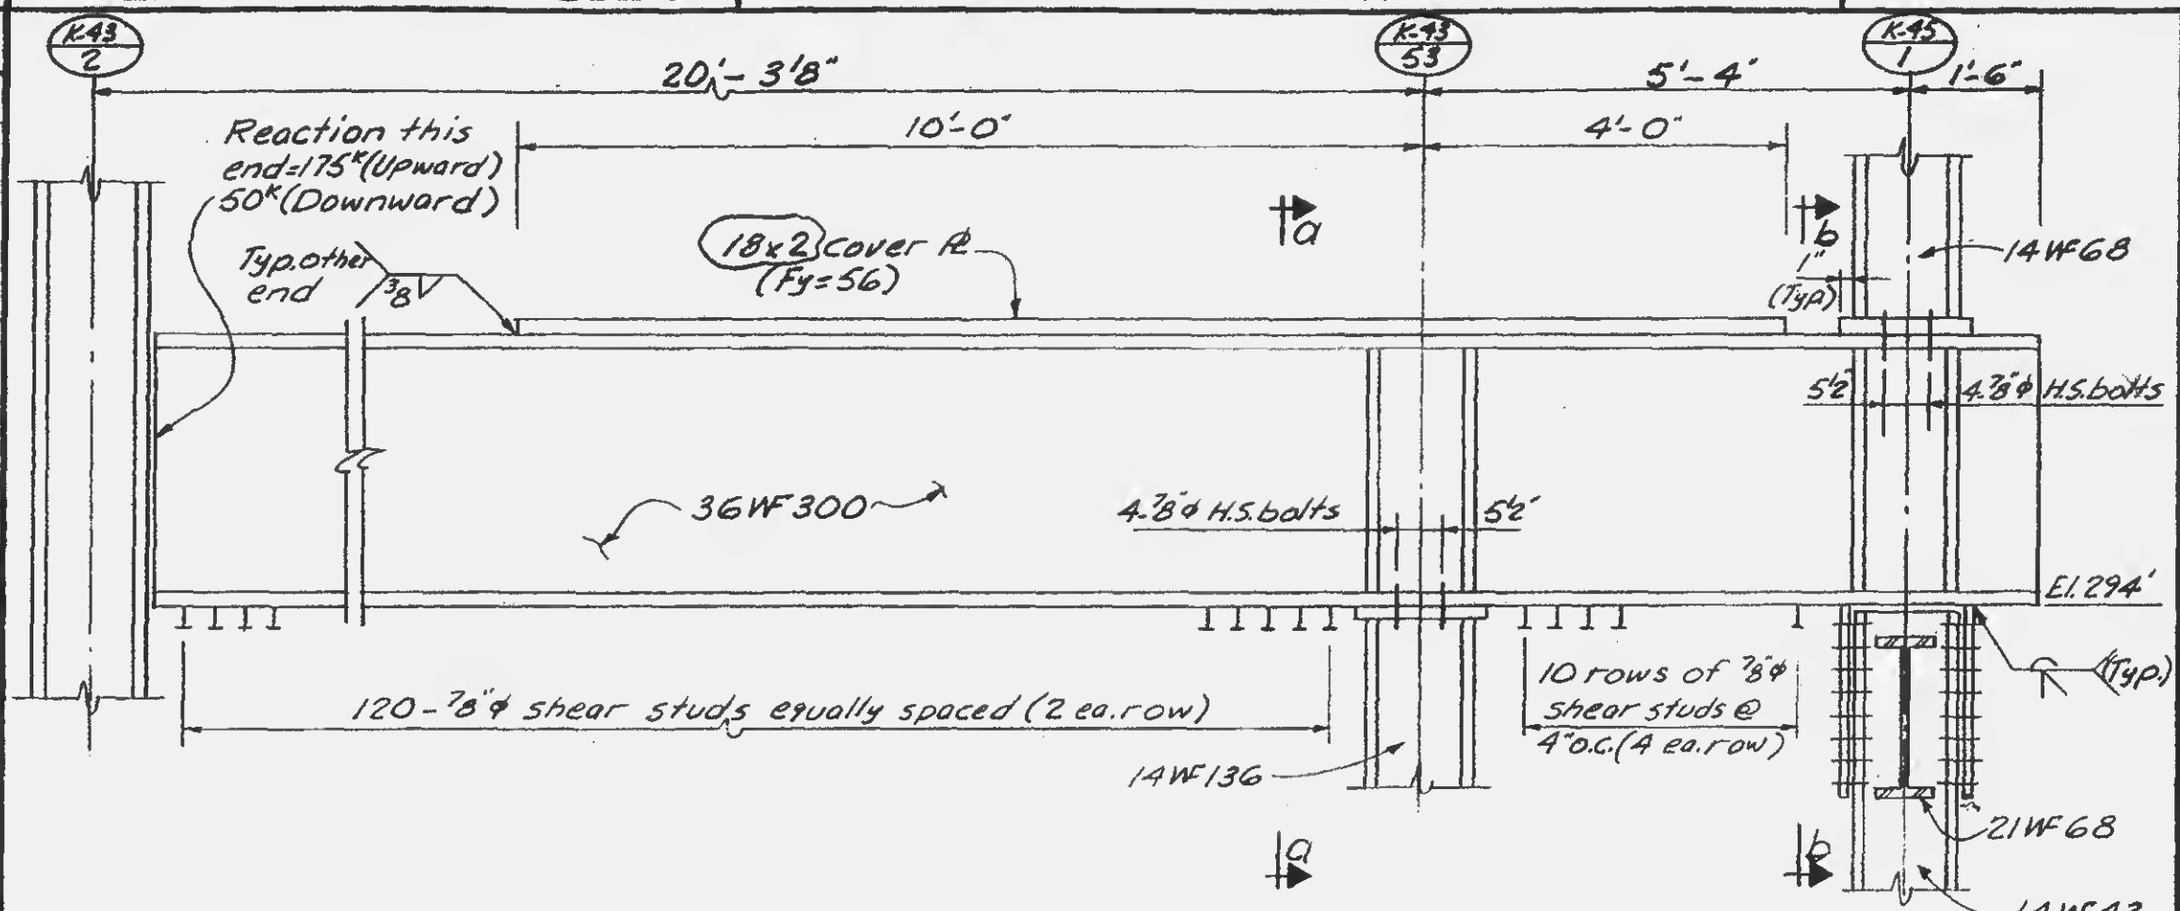

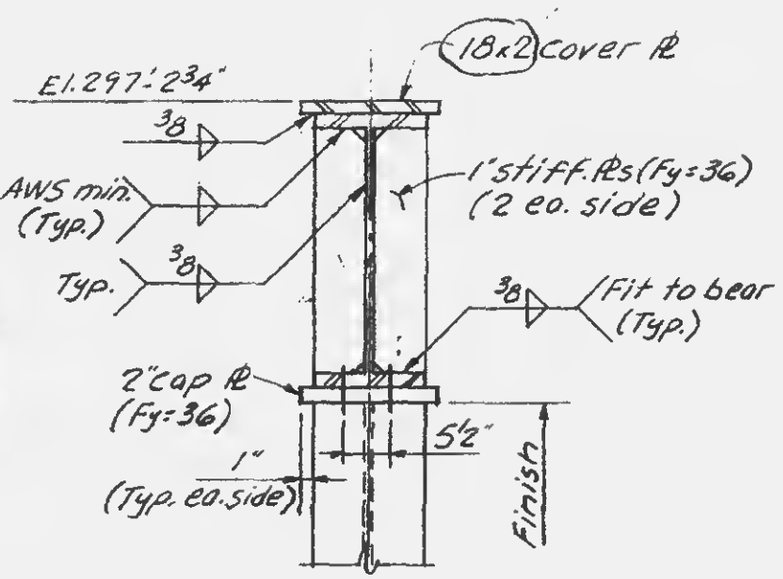

Section a-a

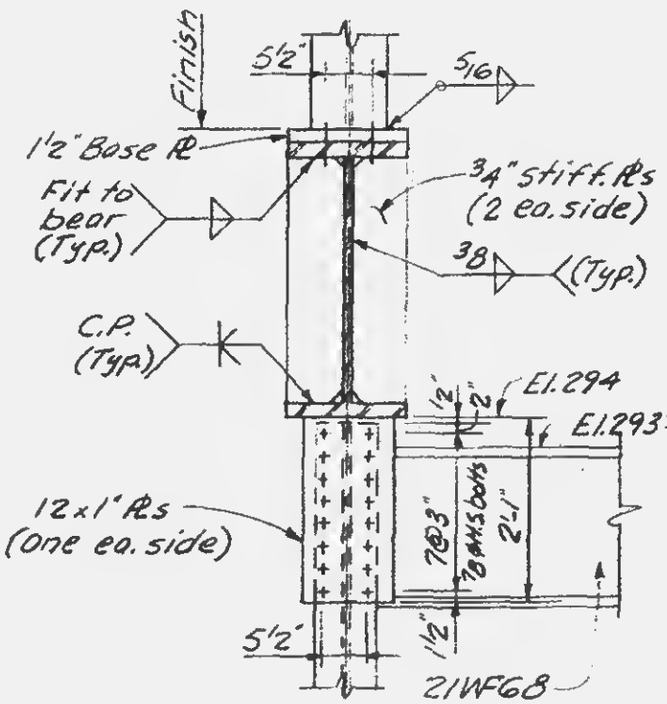

Section b-b

Notes:
1. All welds to be E70xx.
2. All bolts to be A-325 friction type H.S. bolts.
3. Column cap Pl detail similar to detail 104(10-JK2-7)

LICENSED PROFESSIONAL ENGINEER — LESLIE E. ROBERTSON — No. 34360 — UNIVERSITY OF THE STATE OF NEW YORK

DESIGNED

DRAWN A.L. FRANQUI

REVIEWED E.L.

12-JK2-175