

SKILLING, HELLE, CHRISTIANSEN, ROBERTSON — Structural & Civil Engineers

PROJECT: THE WORLD TRADE CENTER | TITLE: GIRDERS . EL 310 | DATE: 9/15/71

REVISIONS

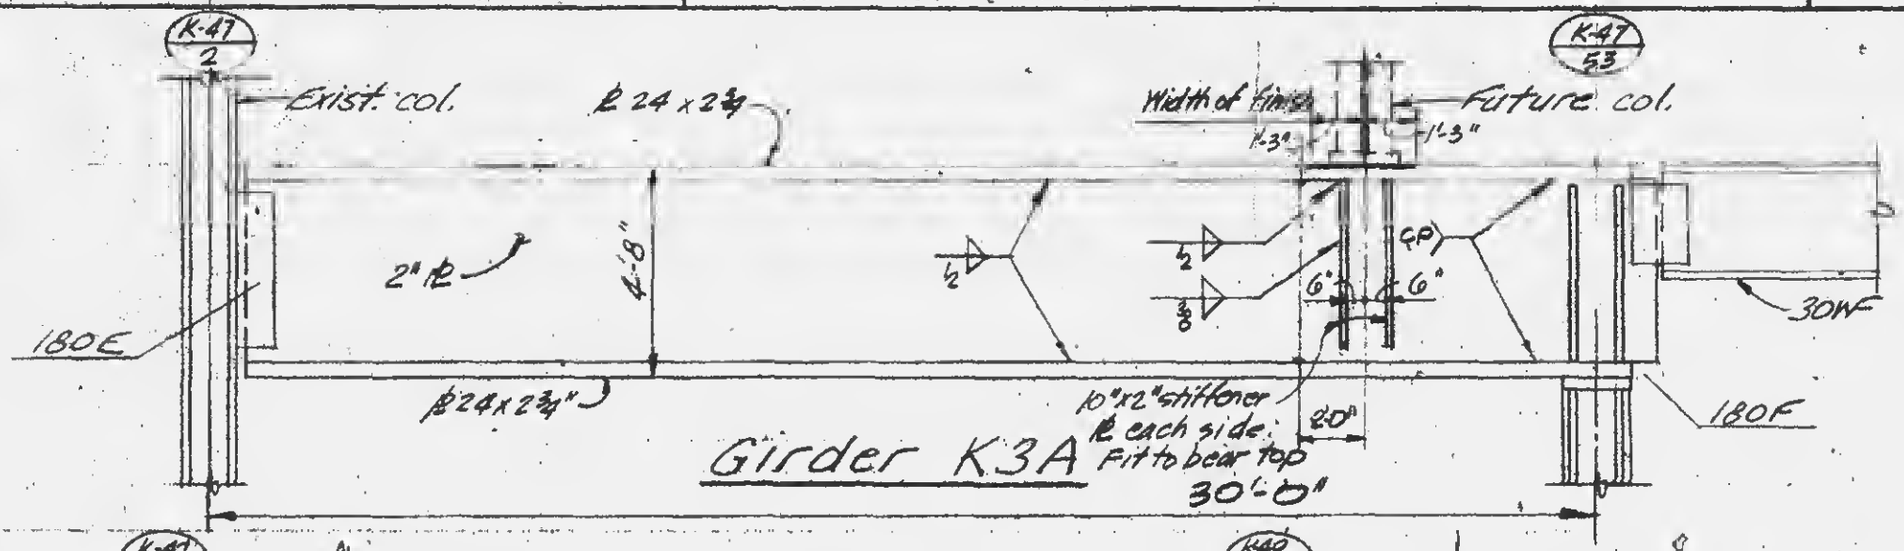


Girder K3A

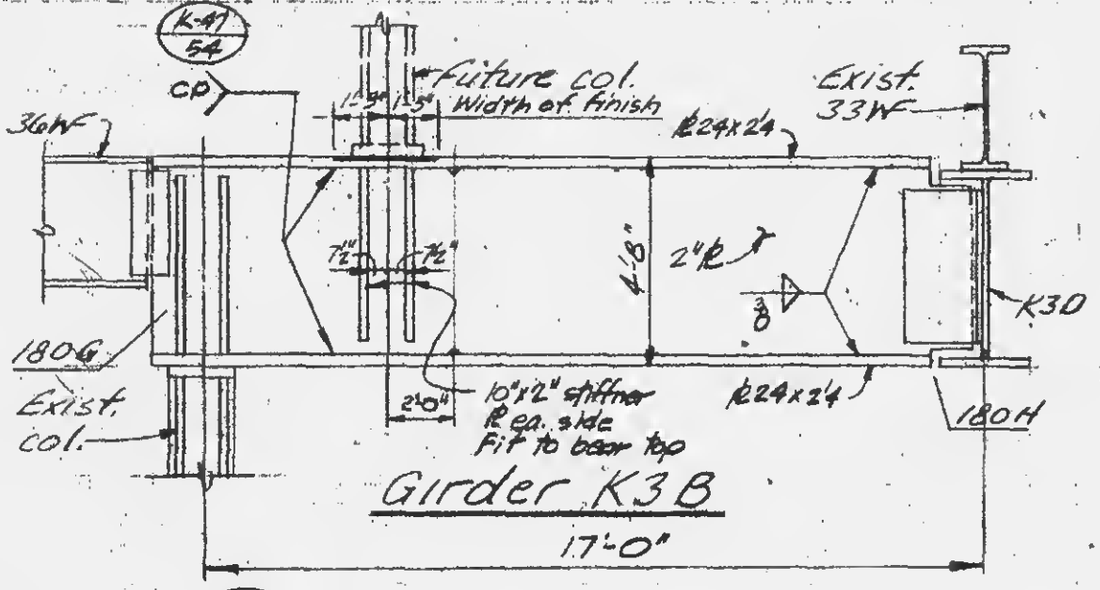


Girder K3B

17'-0"

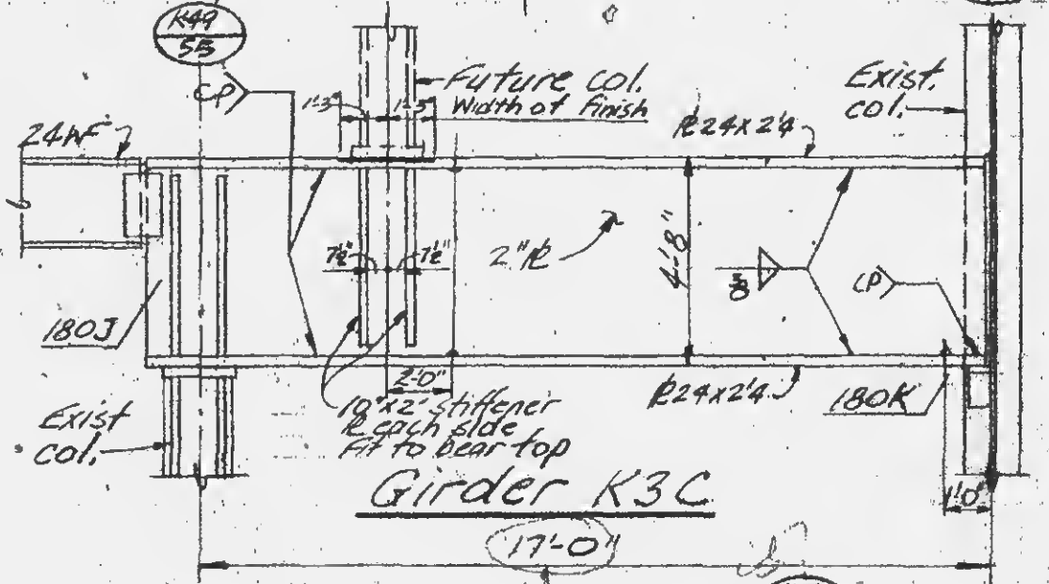

Girder K3C

17'-0"

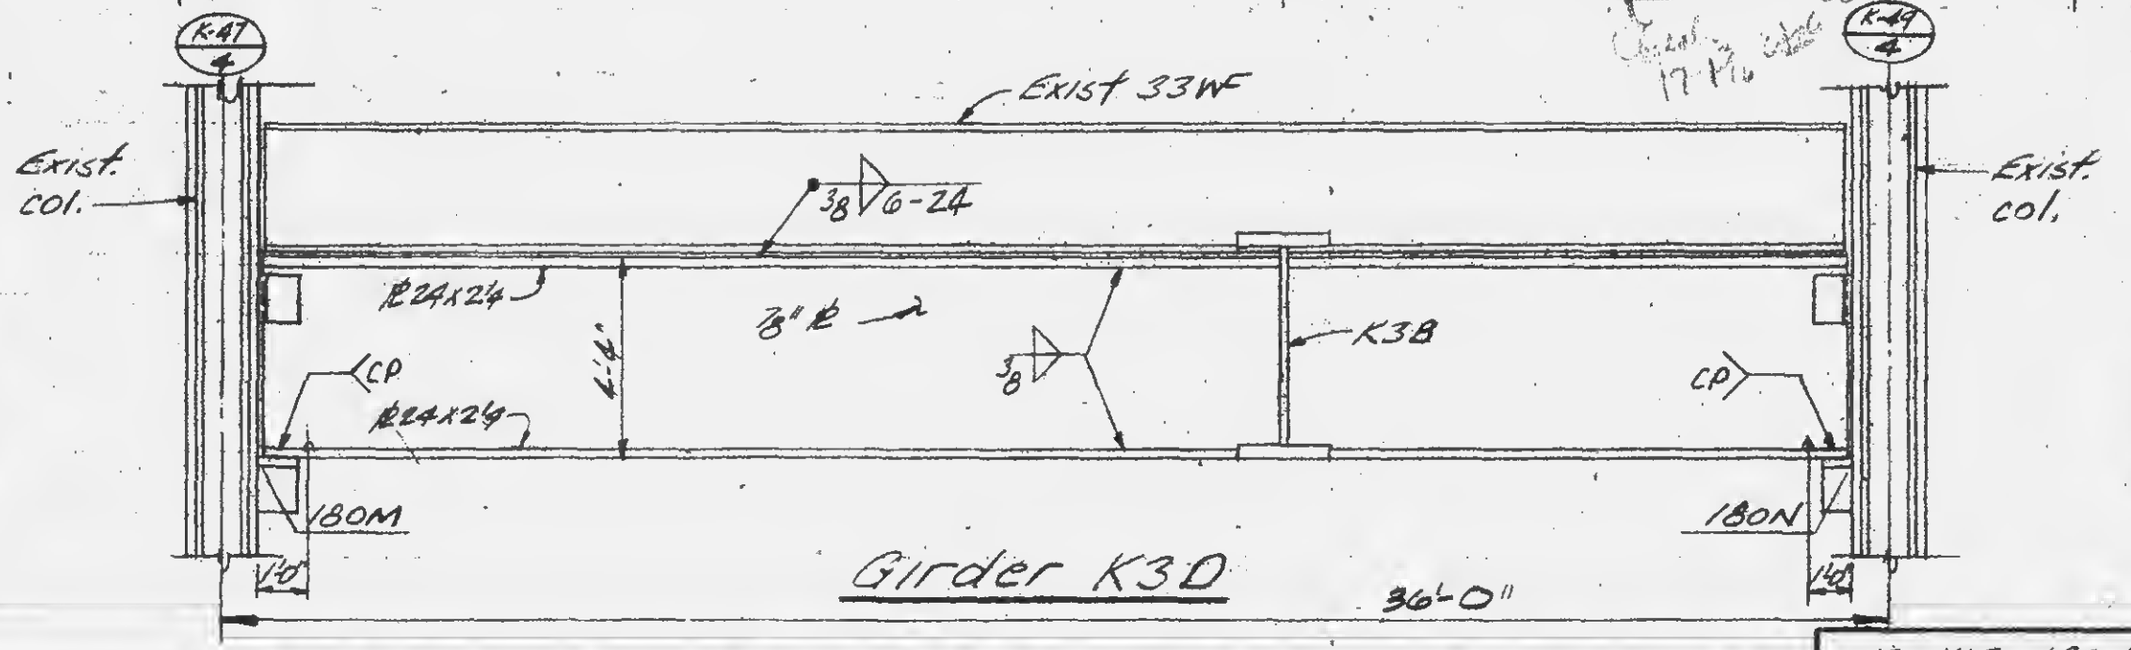

Girder K3D

36'-0"

LICENSED PROFESSIONAL ENGINEER — LESLIE E. ROBERTSON — No. 34960 — UNIVERSITY OF THE STATE OF NEW YORK

SIGNED: L E Rob
DRAWN: PM Sulli
REVIEWED

12-JKZ-180.1