SKILLING, HELLE, CHRISTIANSEN, ROBERTSON — Structural & Civil Engineers

PROJECT: THE WORLD TRADE CENTER | TITLE: NEW GIRDERS K3E & K3F - EL. 294 | DATE: 1-15-72

REVISIONS

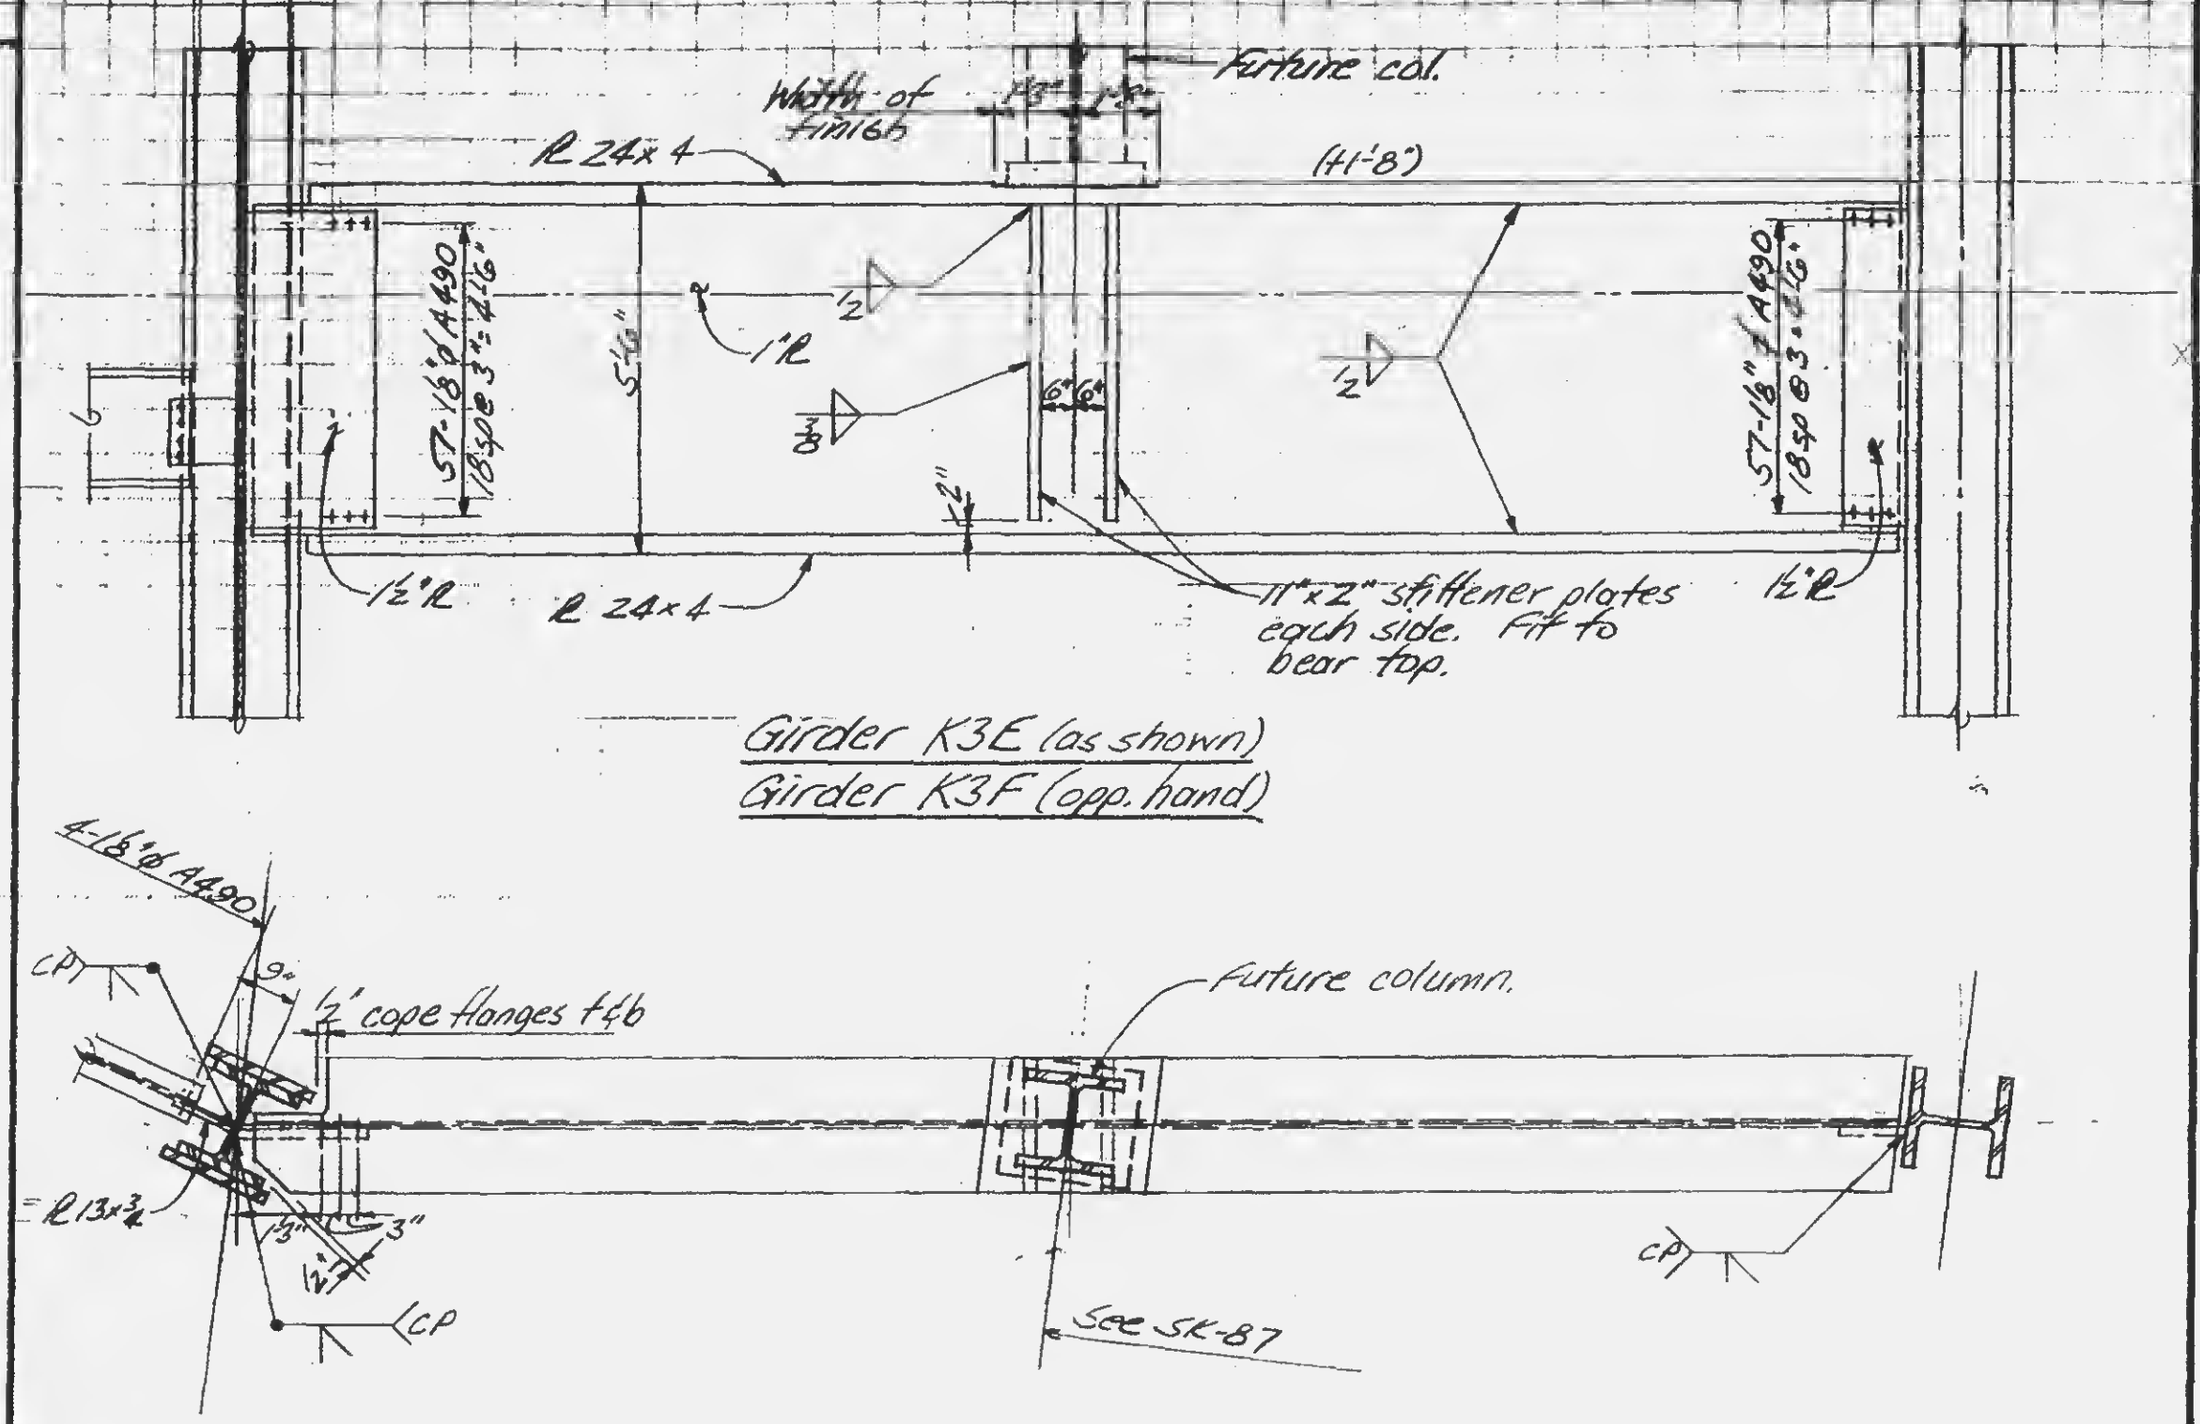

Girder K3E (as shown)
Girder K3F (opp. hand)

Plan

LICENSED PROFESSIONAL ENGINEER
LESLIE E. ROBERTSON
No. 34360
UNIVERSITY OF THE STATE OF NEW YORK

DESIGNED

DRAWN

REVIEWED
W Brewer

12-JK2-180.6