SKILLING, HELLE, CHRISTIANSEN, ROBERTSON — Structural & Civil Engineers

PROJECT: THE WORLD TRADE CENTER | TITLE: CONSTRUCTION JOINT DETAIL | DATE: 12-3-68

REVISIONS

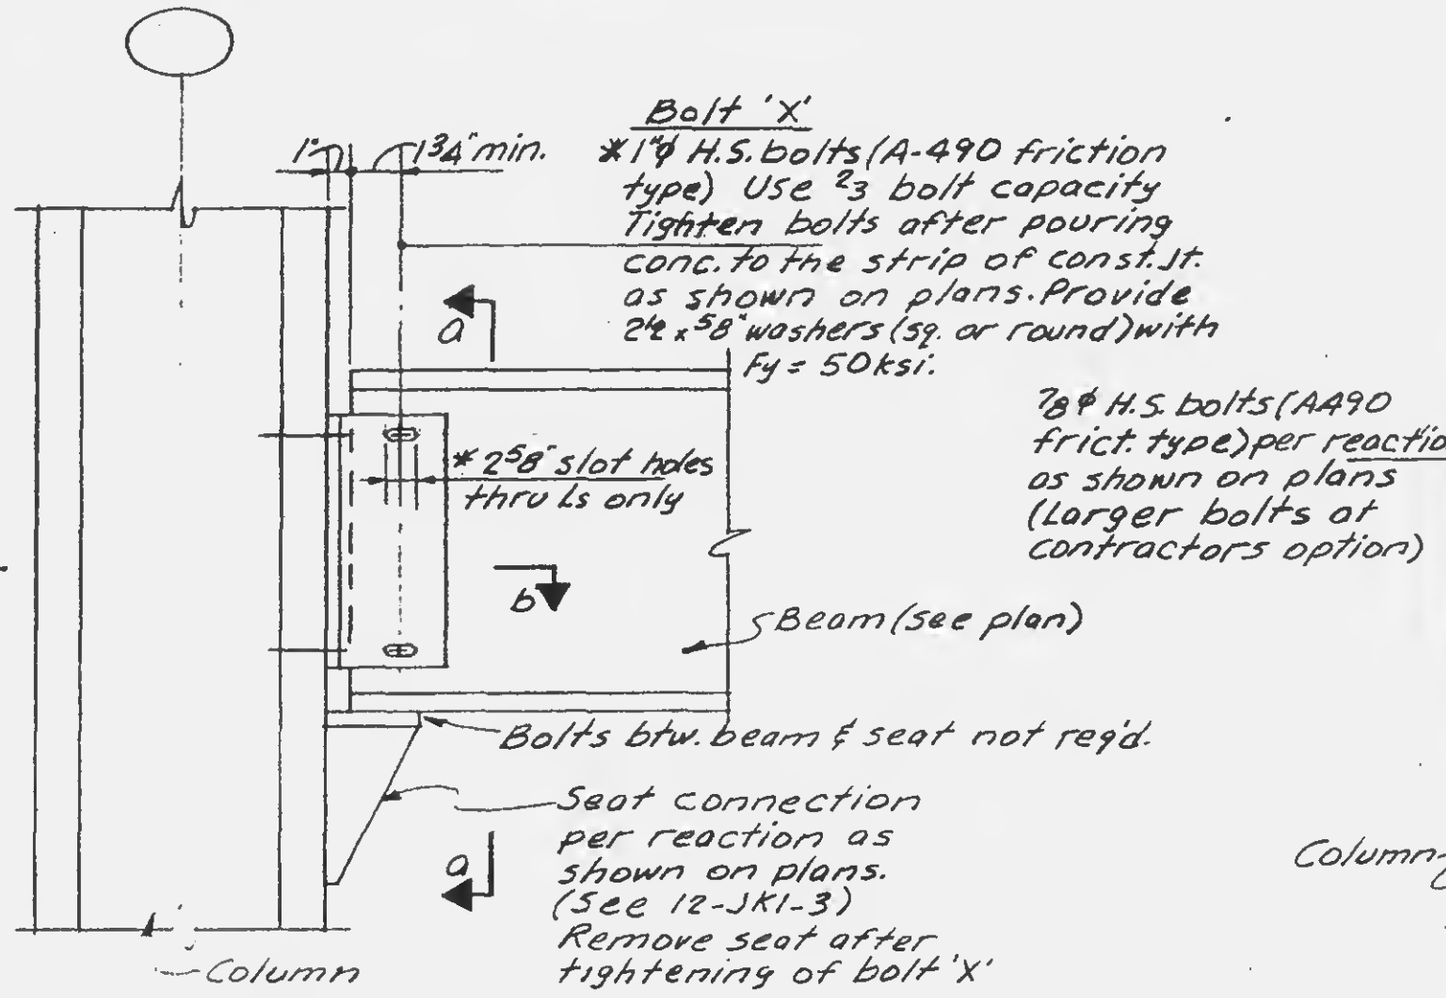

ELEVATION

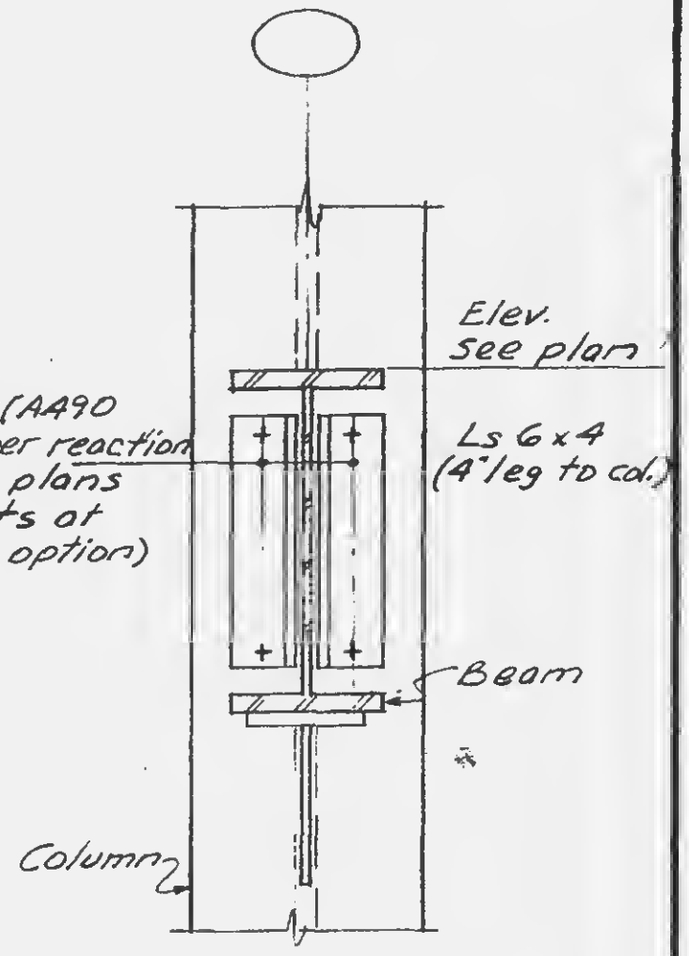

Section a-a

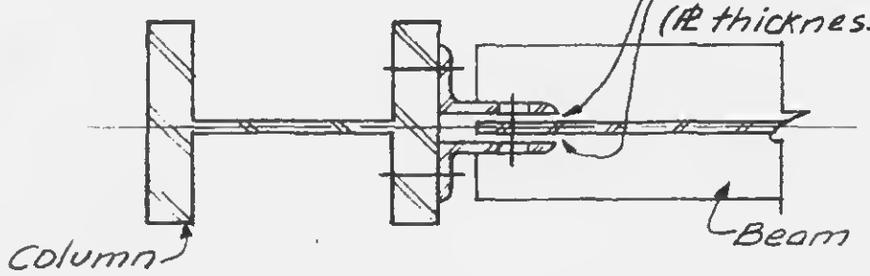

Section b-b

Note:
1. *—For cols. J7-3 thru 5 use 1 1/8"ϕ bolts with 2 3/4" slot holes.

LICENSED PROFESSIONAL ENGINEER — LESLIE E. ROBERTSON — No. 34360 — UNIVERSITY OF THE STATE OF NEW YORK

DESIGNED

DRAWN

REVIEWED

12-JK3-2