
SKILLING, HELLE, CHRISTIANSEN, ROBERTSON — Structural & Civil Engineers

PROJECT: THE WORLD TRADE CENTER | TITLE: CONSTRUCTION JOINT DETAIL | DATE: 12-3-68

REVISIONS
1-3-69

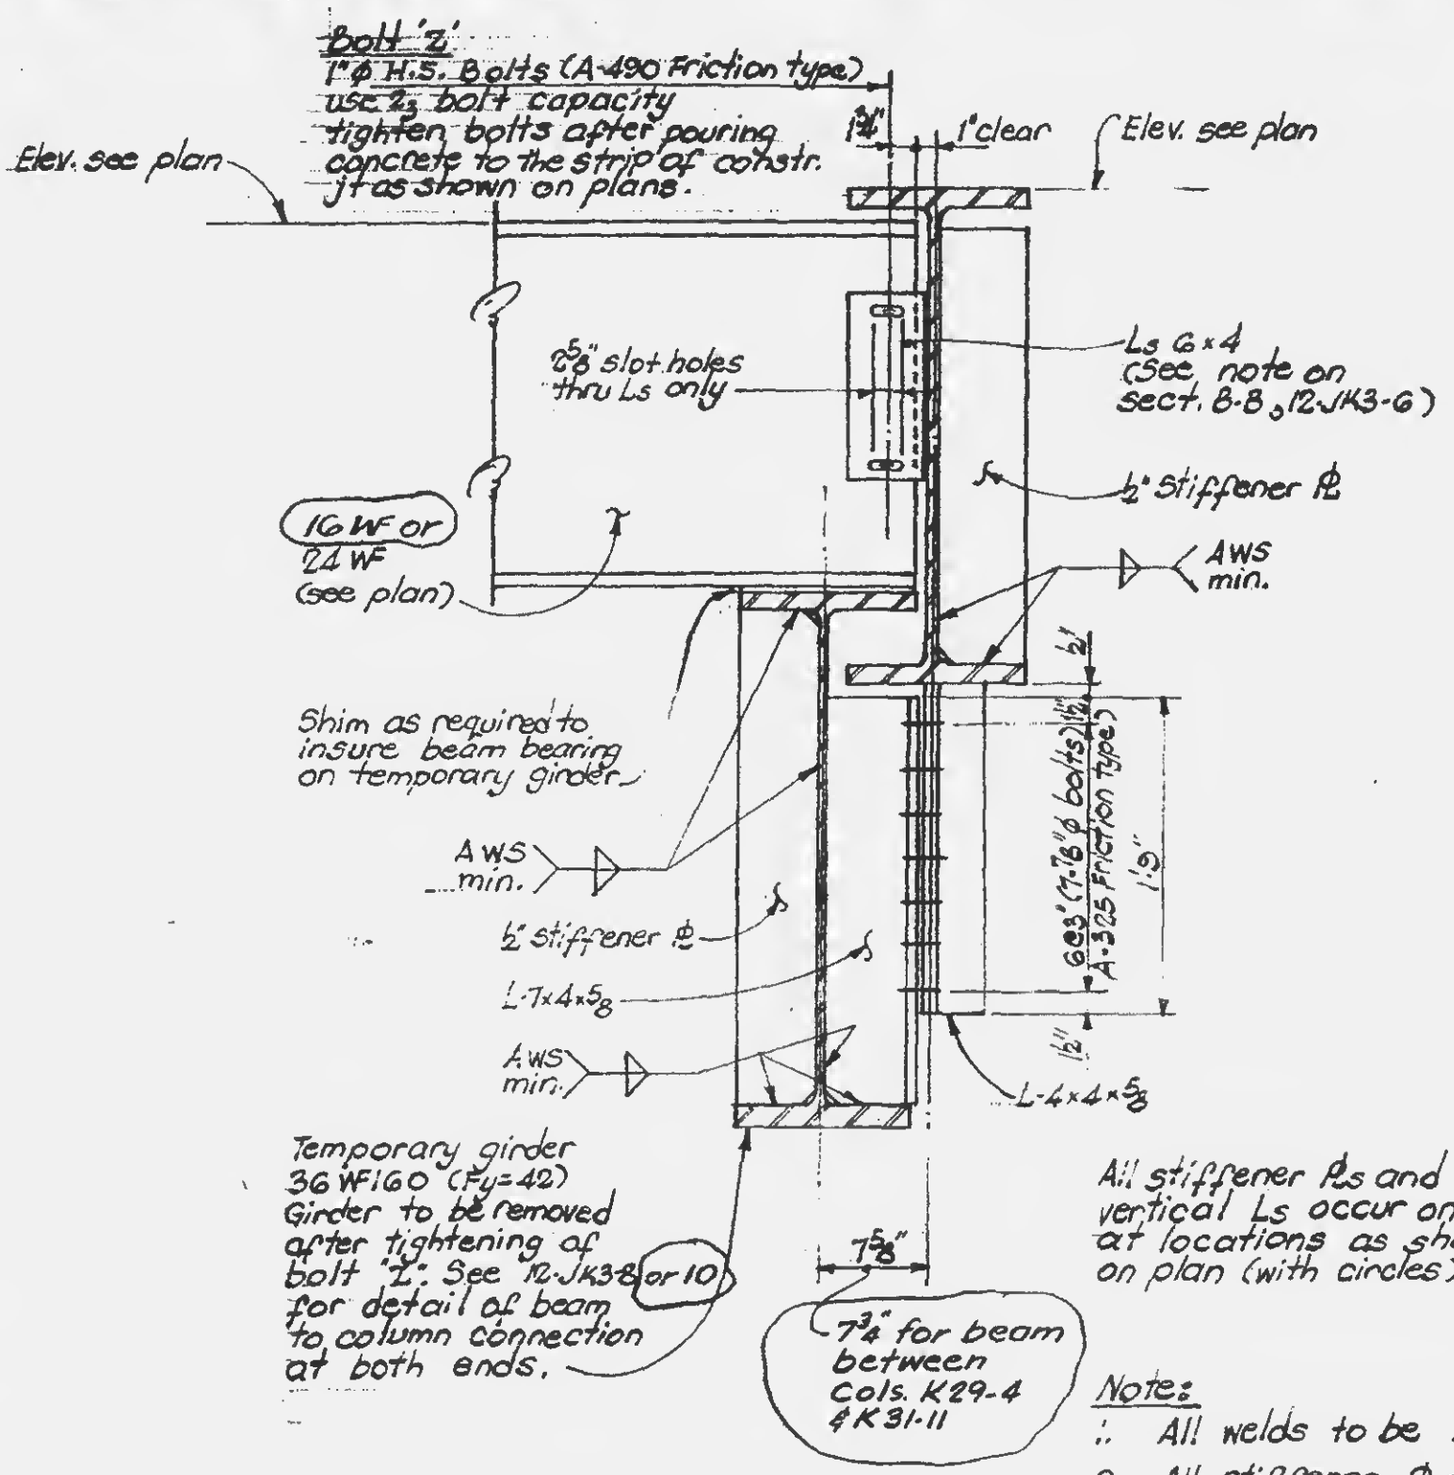

All stiffener PLs and vertical Ls occur only at locations as shown on plan (with circles)

Note:
1. All welds to be E70xx
2. All stiffener PLs & vertical Ls to have Fy=36 ksi.

LICENSED PROFESSIONAL ENGINEER — LESLIE E. ROBERTSON — No. 34360 — UNIVERSITY OF THE STATE OF NEW YORK

DESIGNED
DRAWN S.C.
REVIEWED E.L.

12-JK3-7