SKILLING, HELLE, CHRISTIANSEN, ROBERTSON — Structural & Civil Engineers

PROJECT: THE WORLD TRADE CENTER


TITLE: BEAM CONNECTION DETAIL TO TOWER (EL. 332)

DATE: 5-15-69

REVISIONS

10-23-69

12-8-69

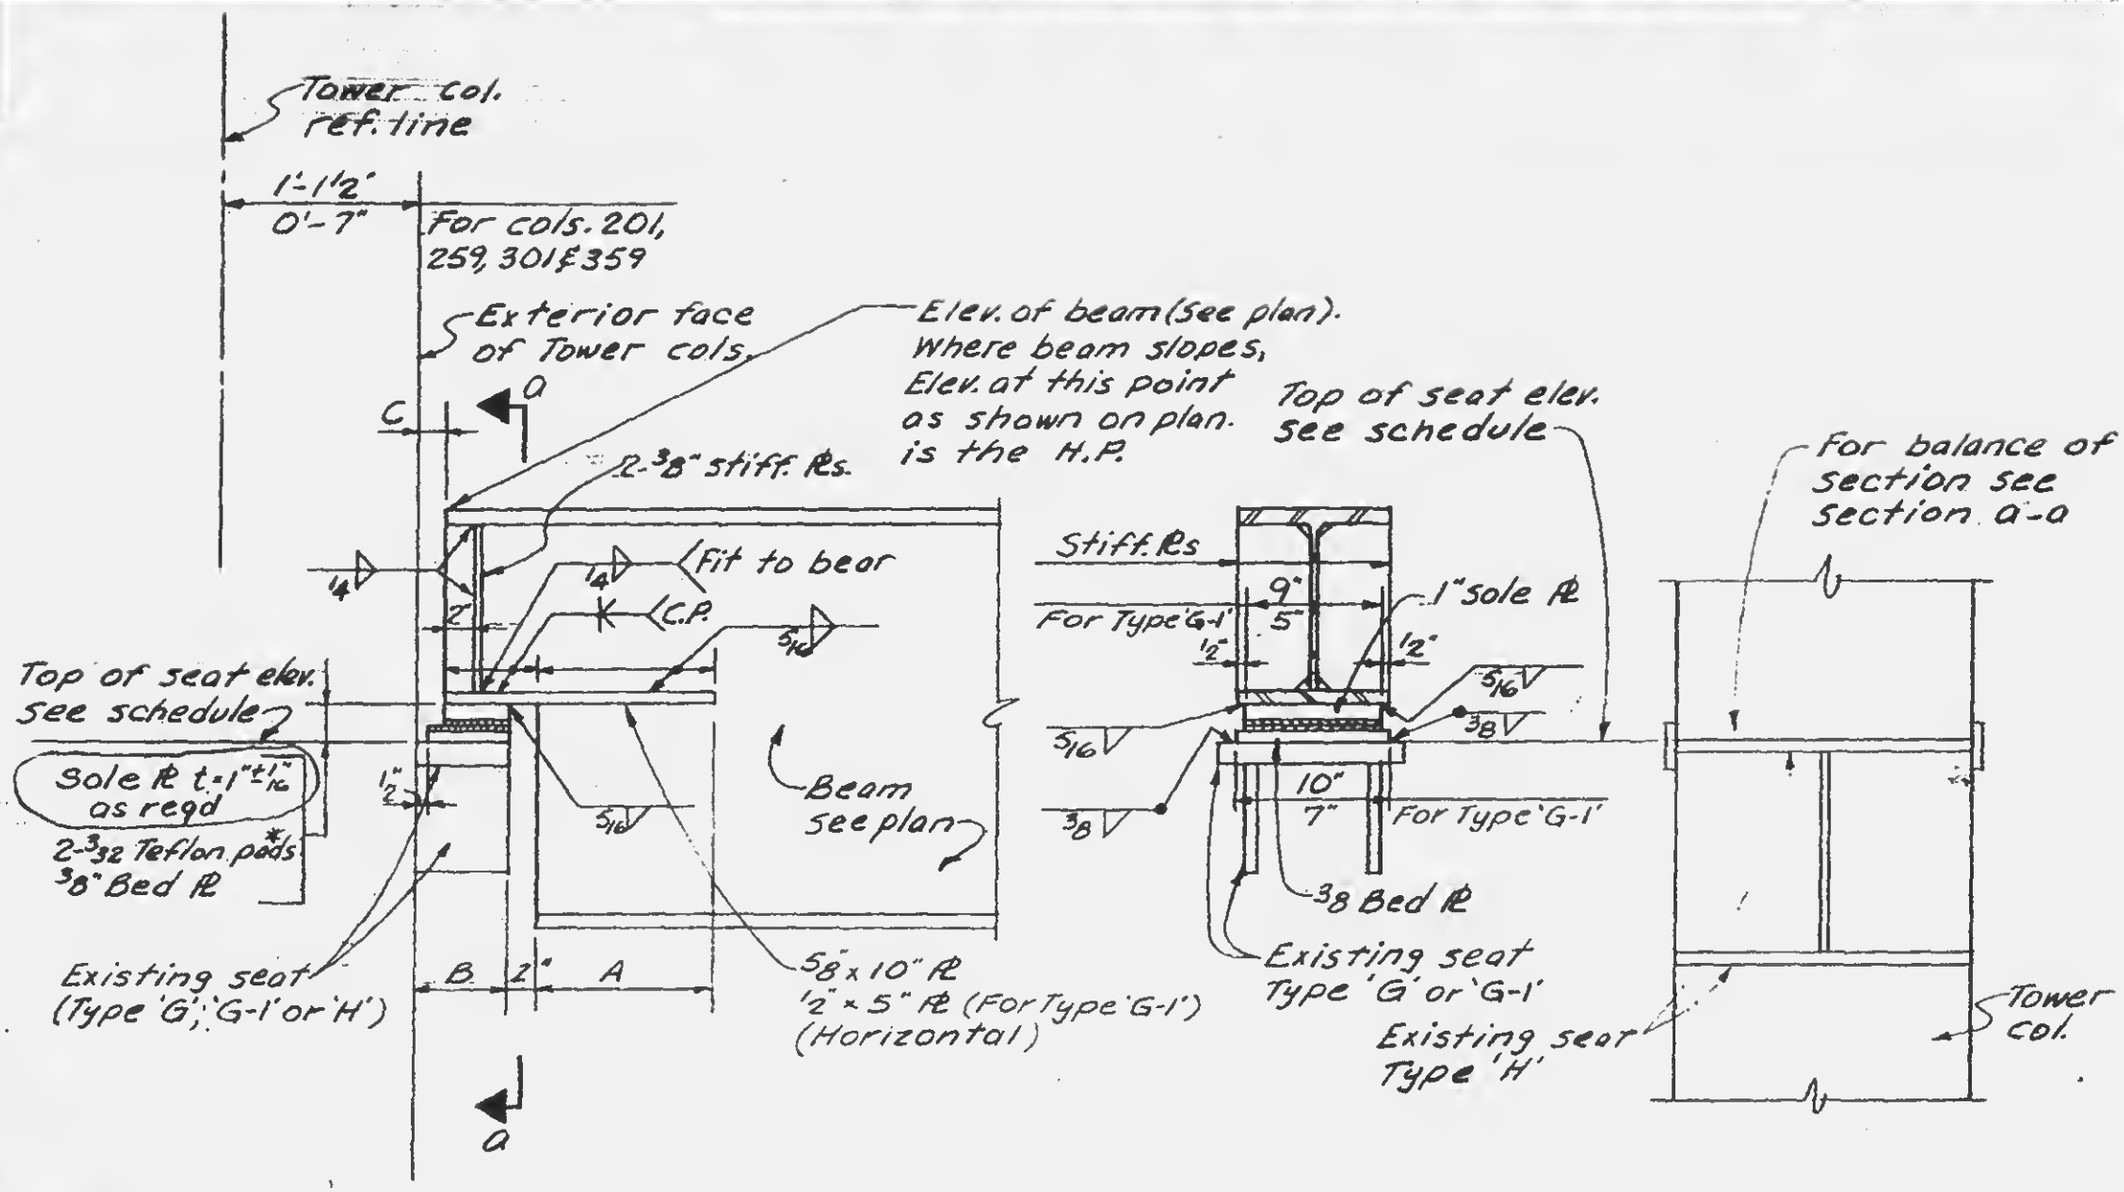

Elevation — Section a-a — Section a_1-a_1

*Teflon pads to have a bearing capacity of 2000 psi.

LICENSED PROFESSIONAL ENGINEER — LESLIE E. ROBERTSON — No. 34360 — UNIVERSITY OF THE STATE OF NEW YORK

DESIGNED

DRAWN: S.C.

REVIEWED: R.T. & E.L.

12-JK4-G