SKILLING, HELLE, CHRISTIANSEN, ROBERTSON — Structural & Civil Engineers

PROJECT: THE WORLD TRADE CENTER | TITLE: CONNECTION DETAIL - EL 332' | DATE: 10-23-69

REVISIONS

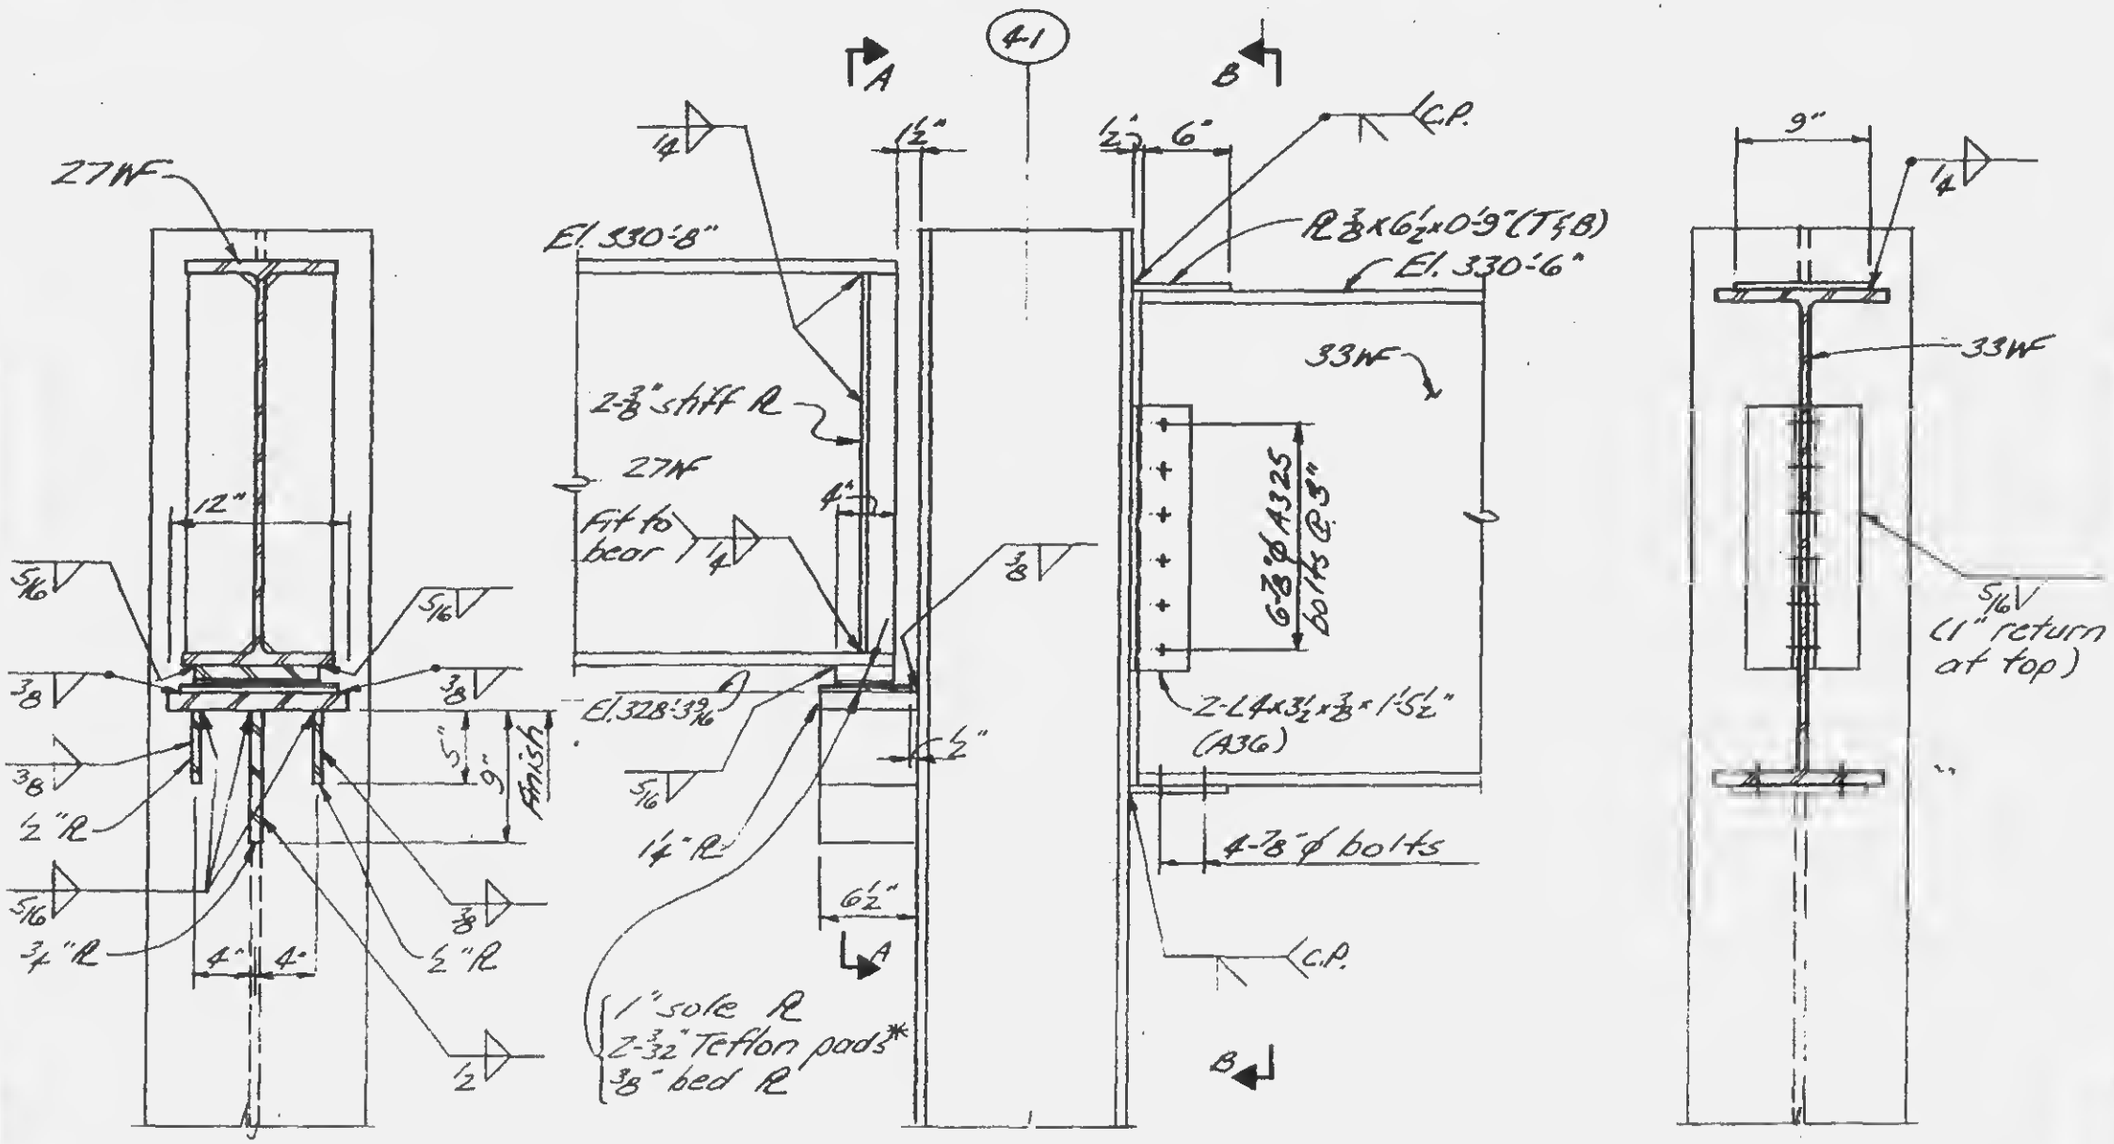

Section A-A

Elevation
(Beams framed to web not shown)

Section B-B

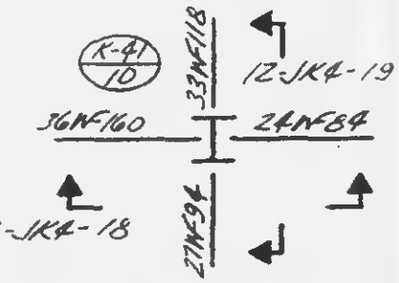

Key Plan

* The bearing capacity of Teflon pads to have 2000 psi

LICENSED PROFESSIONAL ENGINEER
LESLIE E. ROBERTSON
NO. 34360
UNIVERSITY OF THE STATE OF NEW YORK

DESIGNED

DRAWN
J.A.

REVIEWED
E.L.

12-JK4-19