
SKILLING, HELLE, CHRISTIANSEN, ROBERTSON — Structural & Civil Engineers

PROJECT: THE WORLD TRADE CENTER | TITLE: BEARING PLATES UNDER 60"Φ PIPE SUPPORTS | DATE: 12-2-69

REVISIONS


12-10-69


1-6-70

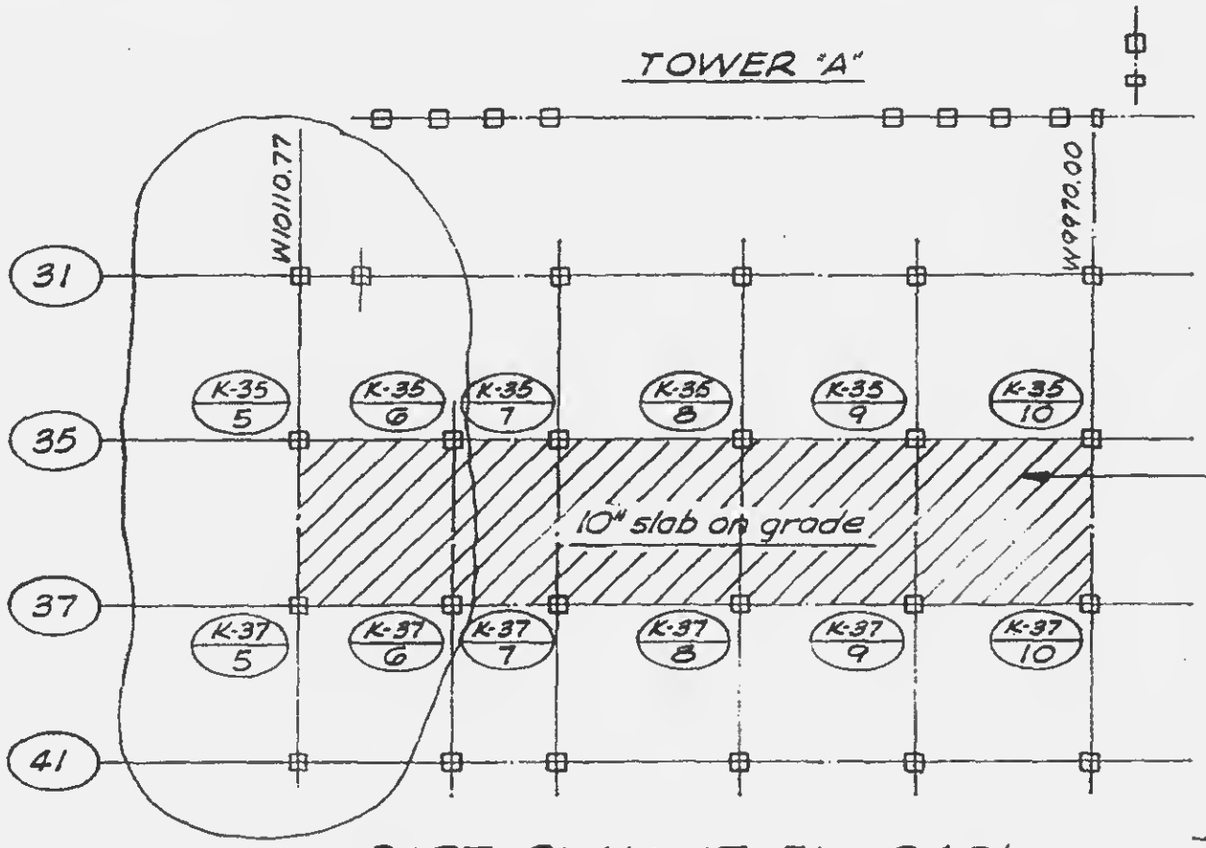

Provide (20 pieces) of 3'-0" × 1" × 5'-0" ℄ᴮ (A-36) under 60"Φ pipe supports within shaded area. See Mech. shop Dwgs. (Sand-Courter 5C-R-12) for exact locations. ℄ᴮ to be erected by Mechanical Contractor.

PART PLAN AT EL. 242'

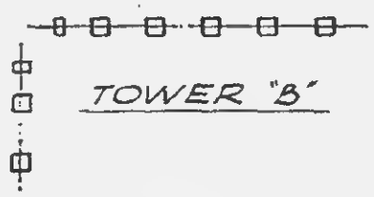

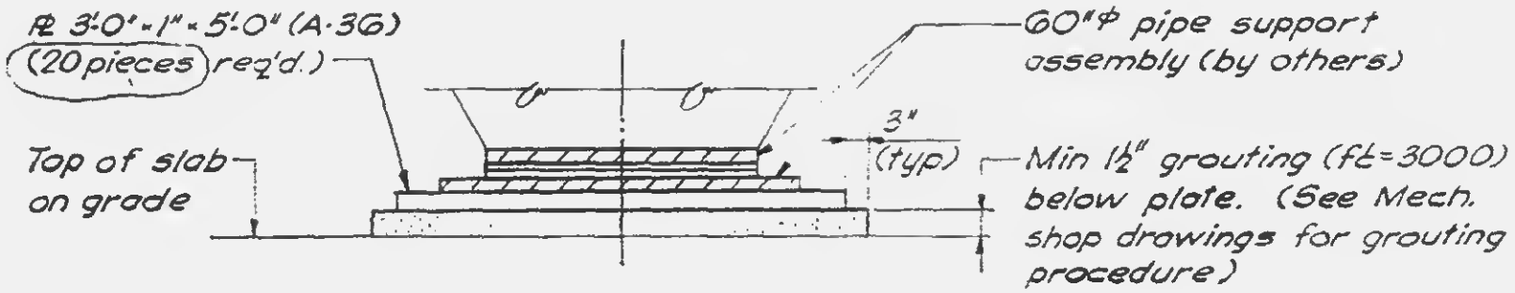

LICENSED PROFESSIONAL ENGINEER — LESLIE E. ROBERTSON — No. 34360 — UNIVERSITY OF THE STATE OF NEW YORK

DESIGNED

DRAWN G. K.

REVIEWED E. L.

12-JKG-1