
SKILLING, HELLE, CHRISTIANSEN, ROBERTSON — Structural & Civil Engineers

PROJECT: THE WORLD TRADE CENTER | TITLE: REPAIR AT EL. 310' | DATE: 5-26-72

REVISIONS

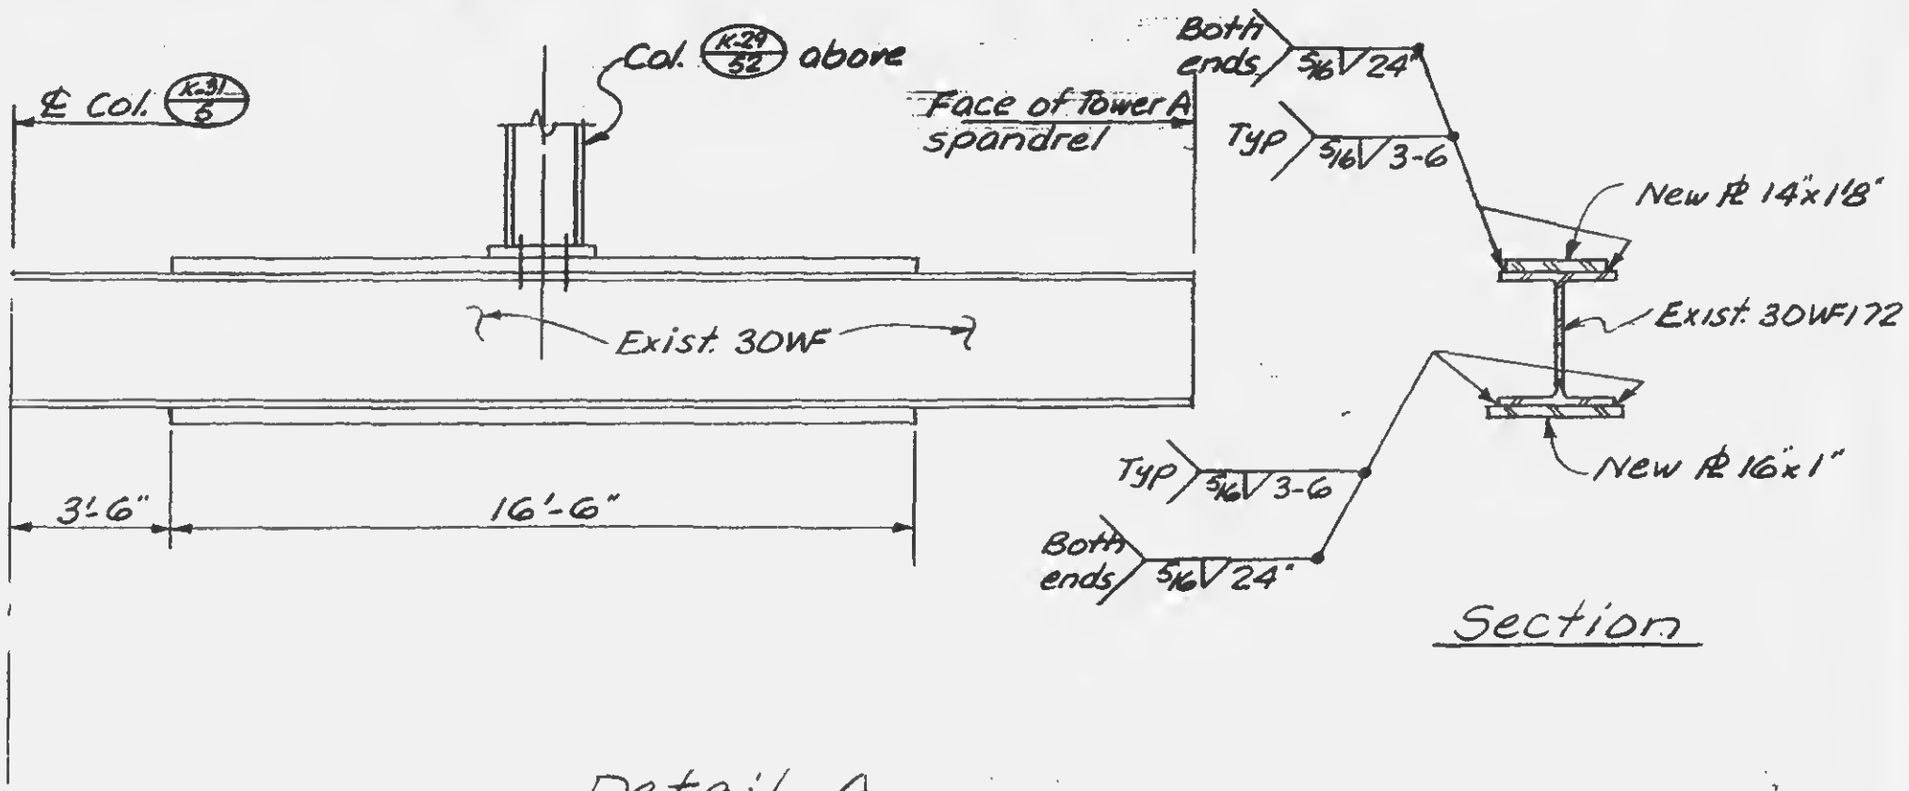

Detail A

Section

LICENSED PROFESSIONAL ENGINEER — LESLIE E. ROBERTSON — No. 34360 — UNIVERSITY OF THE STATE OF NEW YORK

DESIGNED M. Ramani

DRAWN A.L. Franqui

REVIEWED

12-JK7-21