
SKILLING, HELLE, CHRISTIANSEN, ROBERTSON — Structural & Civil Engineers

PROJECT: THE WORLD TRADE CENTER | TITLE: BEAM CONNECTIONS TO SLURRY WALL-DETAIL F | DATE: 3-31-69

REVISIONS

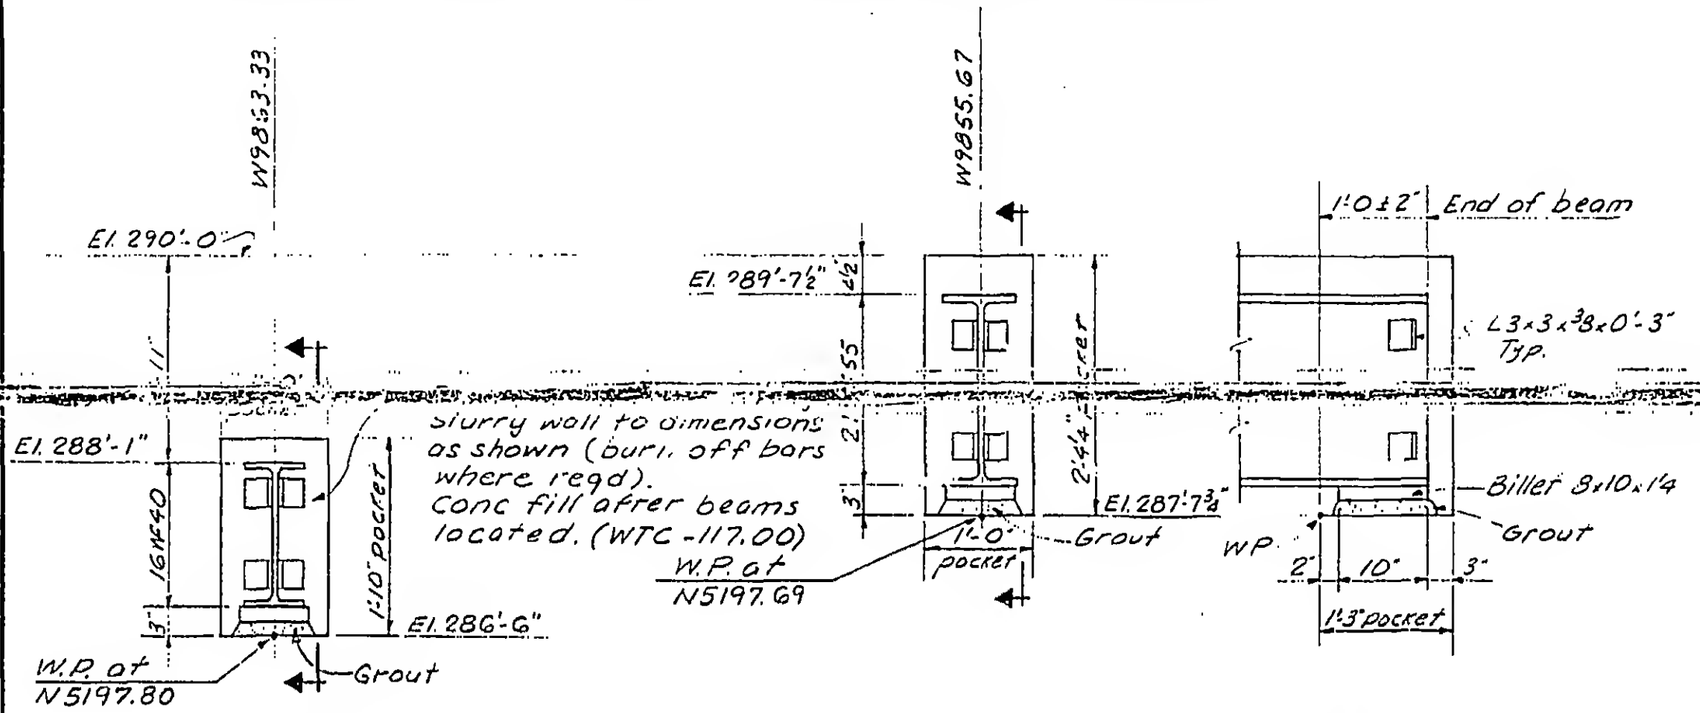

Elevation — DETAIL F1

Elevation — DETAIL F2

Section

LICENSED PROFESSIONAL ENGINEER — LESLIE E. ROBERTSON — No. 34360 — UNIVERSITY OF THE STATE OF NEW YORK

3-3-69
2-14-69

DESIGNED

DRAWN A.L.F.

REVIEWED E.L

12-JKS-9