
SKILLING - HELLE - CHRISTIANSEN - ROBERTSON Structural & Civil Engineers


PROJECT THE WORLD TRADE CENTER | TITLE BEAM CONNECTION DETAILS | DATE 10-20-67

REVISIONS

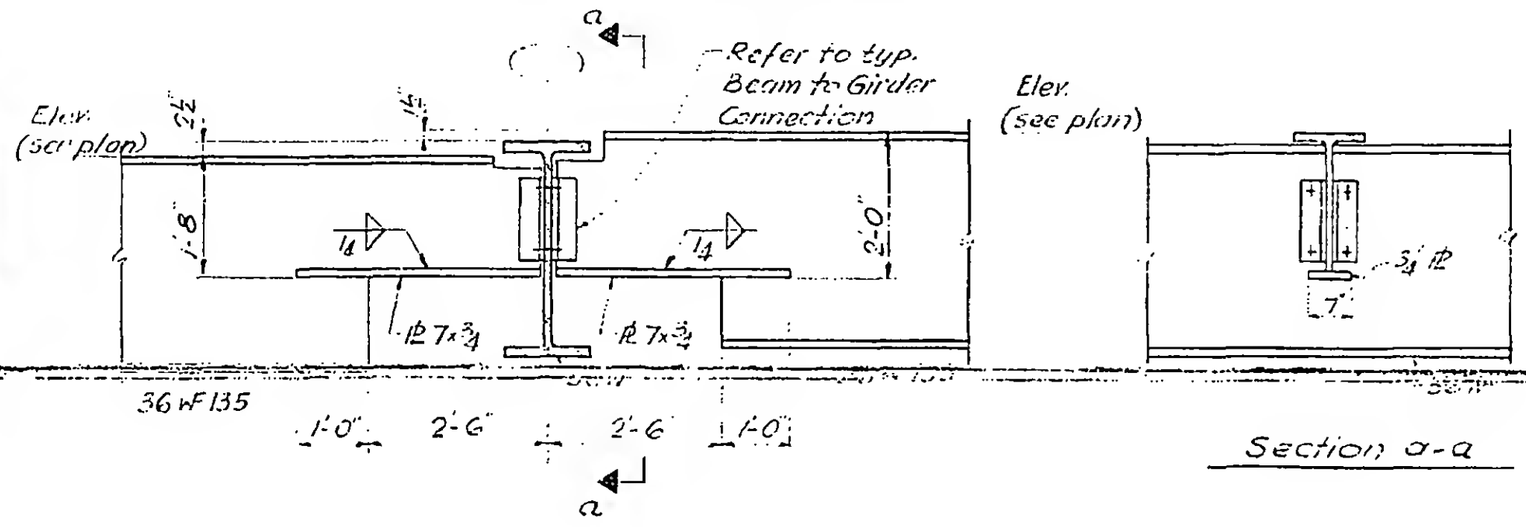

DETAIL 3

Section a-a

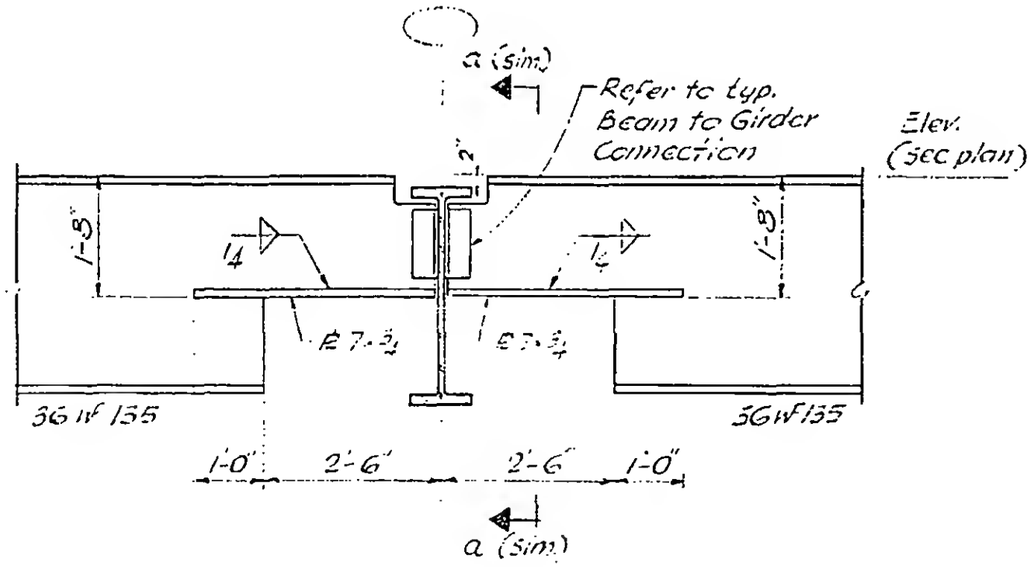

DETAIL 4

LICENSED PROFESSIONAL ENGINEER
LESLIE E. ROBERTSON
UNIVERSITY OF THE STATE OF NEW YORK

12-JKI-51