
SKILLING - HELLE - CHRISTIANSEN - ROBERTSON Structural & Civil Engineers

PROJECT THE WORLD TRADE CENTER | TITLE BEAM TO COL. CONN. FOR COL'S WITHIN REFRIG. RM. AREA | DATE 11-24-67

REVISIONS

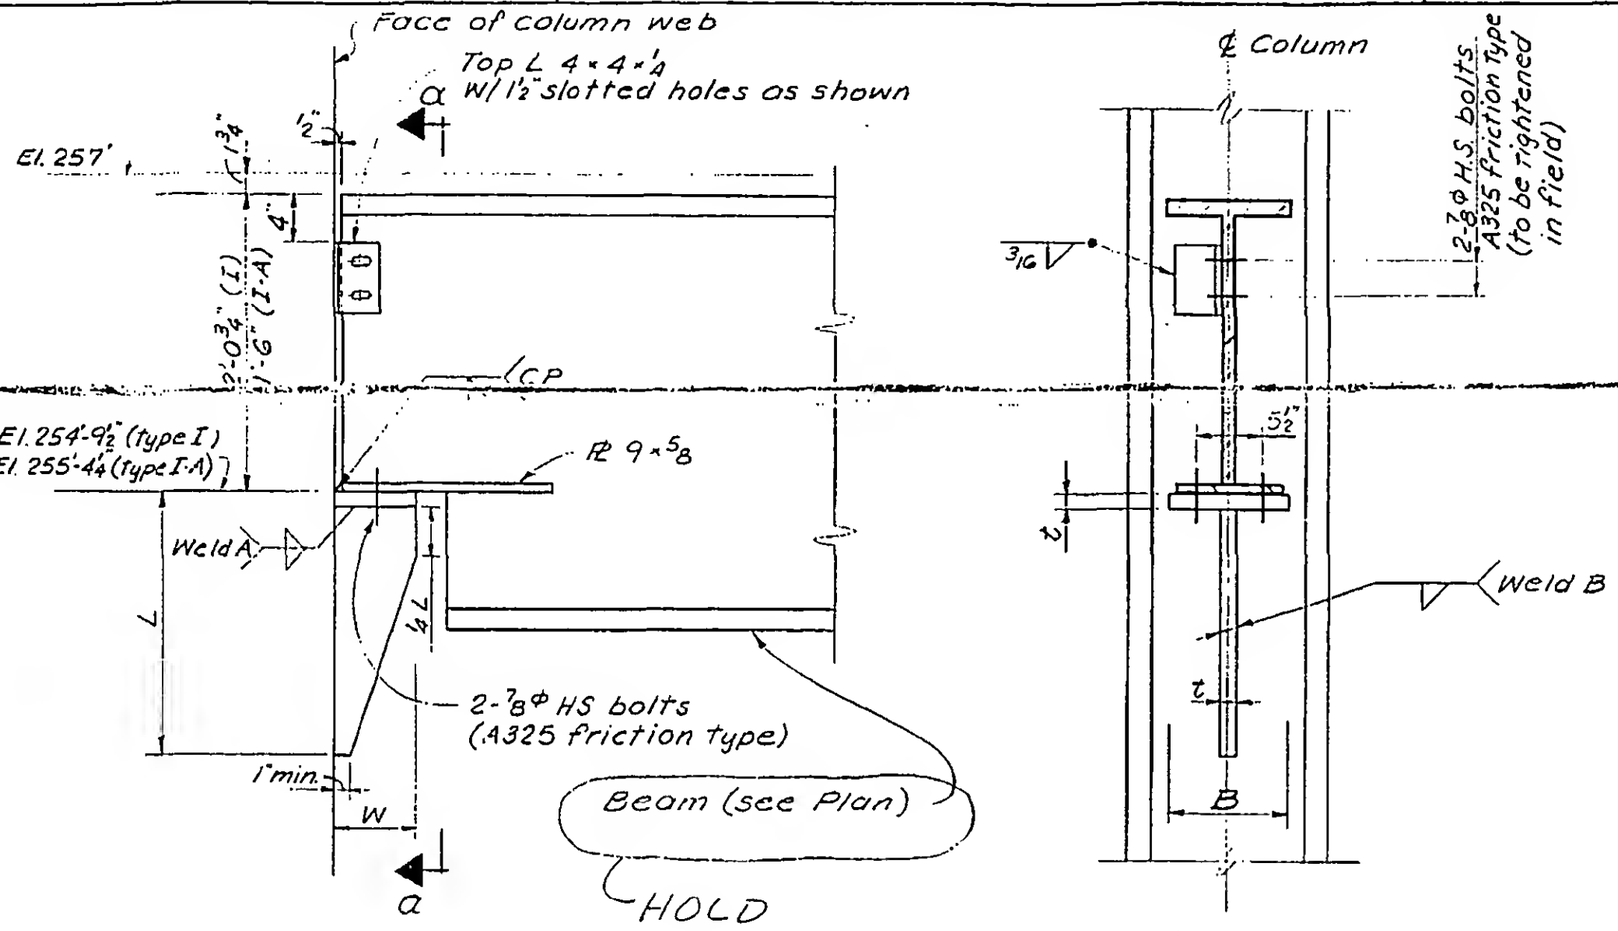

Section a-a

	TYPE I	TYPE I-A
L	1'-10"	1'-3"
W	7"	4"
B	10"	8 1/2"
t	1 3/8"	1/2"
WELD A	7/16"	3/8"
WELD B	7/16" *	3/8"

* Use 1/2" weld for column @ web thickness greater than 2/4.
All welds to be E70 xx.

TYPE I & TYPE I-A

Provide this type of connection to columns within refrigeration room area.
(See schedule on 12-JKI-53 for locations)

LICENSED PROFESSIONAL ENGINEER
LESLIE E. ROBERTSON
No. 34360
UNIVERSITY OF THE STATE OF NEW YORK

12-JKI-54