

SKILLING - HELLE - CHRISTIANSEN - ROBERTSON Structural & Civil Engineers

PROJECT THE WORLD TRADE CENTER | TITLE BEAM CONNECTION DETAIL TO TOWER - TYPE B & C | DATE 11-24-67

REVISIONS

1-5-68

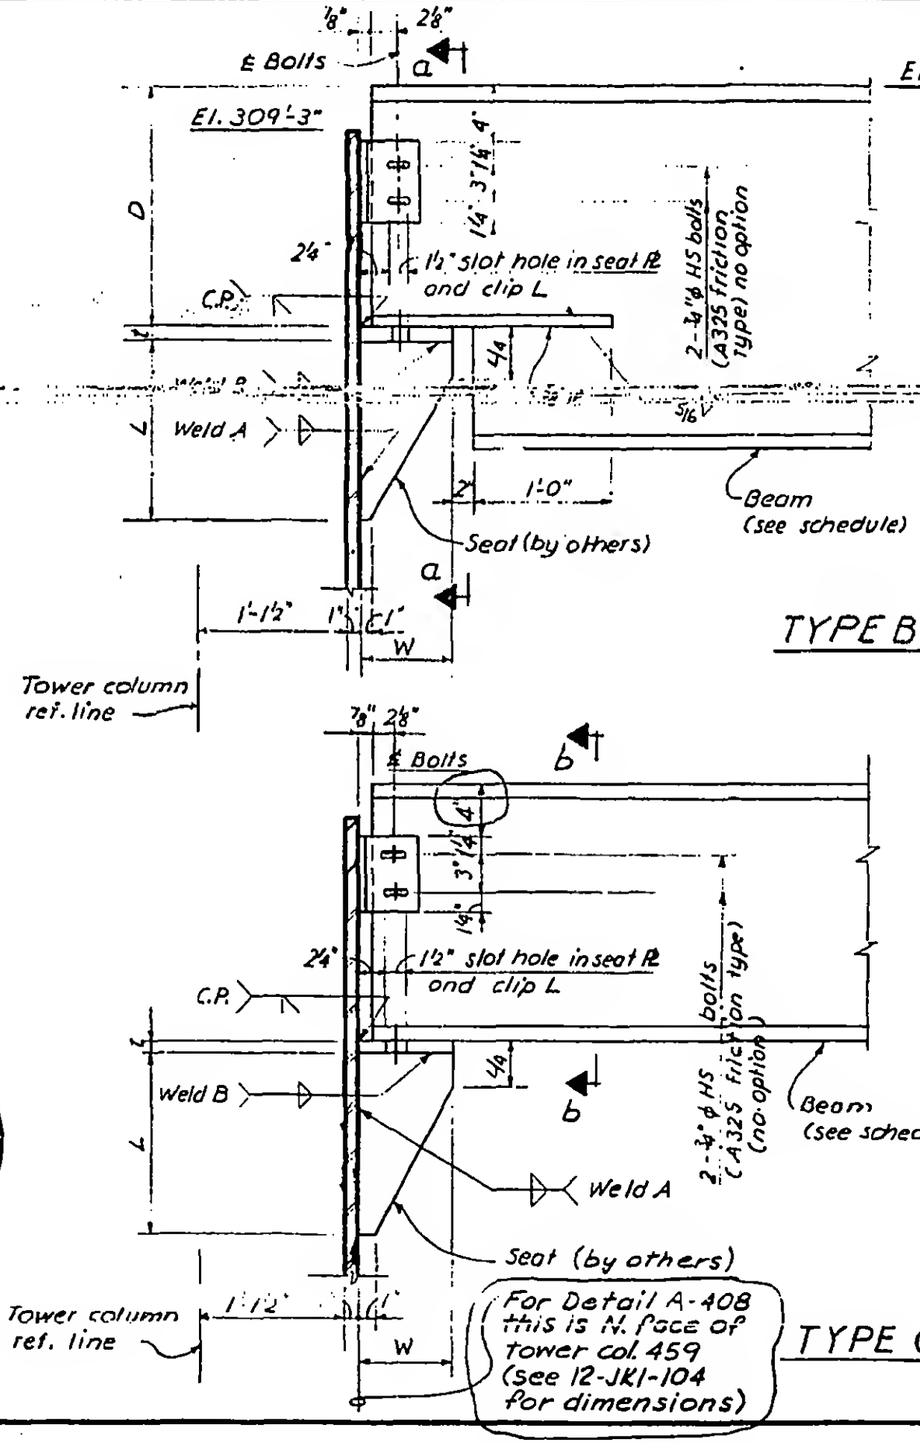

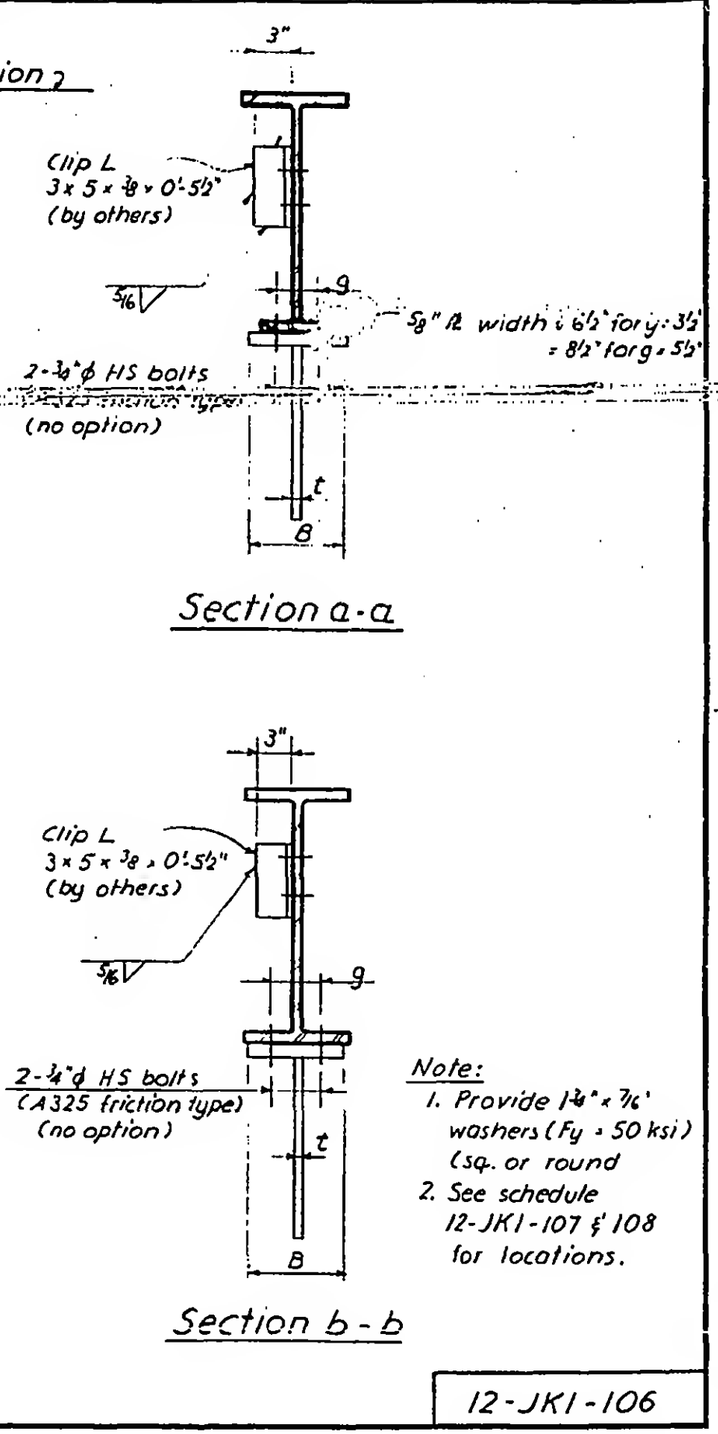

Note:

1. Provide 1 3/4" x 7/16" washers (Fy = 50 ksi) (sq. or round
2. See schedule 12-JK1-107 & 108 for locations.

12-JK1-106

LICENSED PROFESSIONAL ENGINEER
LESLIE E. ROBERTSON
No. 34360
UNIVERSITY OF THE STATE OF NEW YORK