
SKILLING - HELLE - CHRISTIANSEN - ROBERTSON Structural & Civil Engineers

PROJECT THE WORLD TRADE CENTER | TITLE BEAM CONNECTION DETAIL TO S. OF TOWER 'B'-B-401 Thru B-409 | DATE 6-11-68


REVISIONS

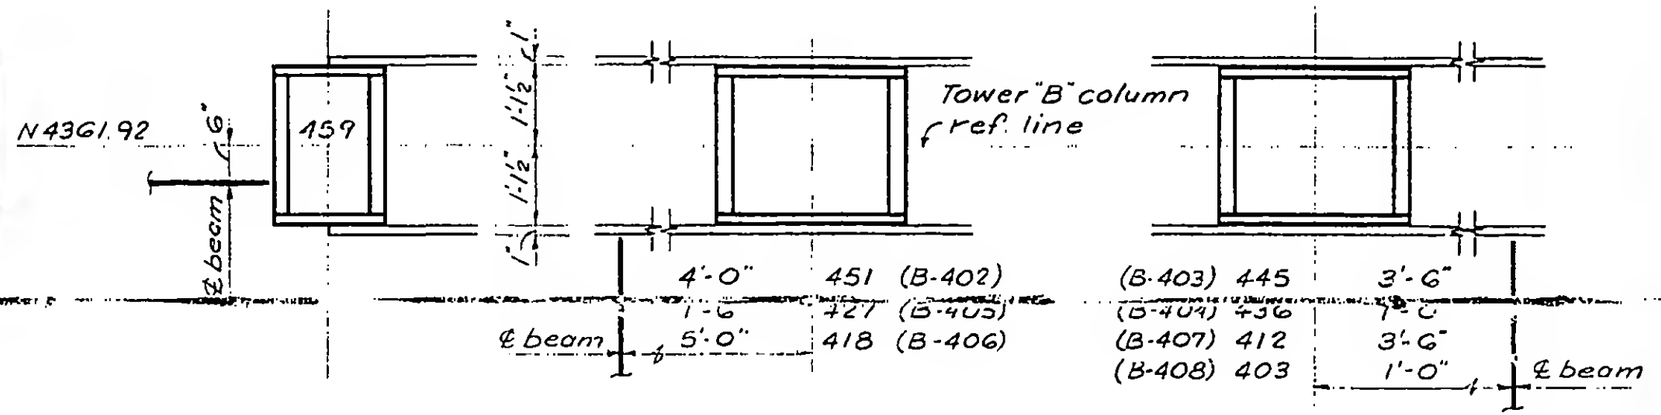

B-401

B-402
B-405
B-406

B-403
B-404
B-407
B-408

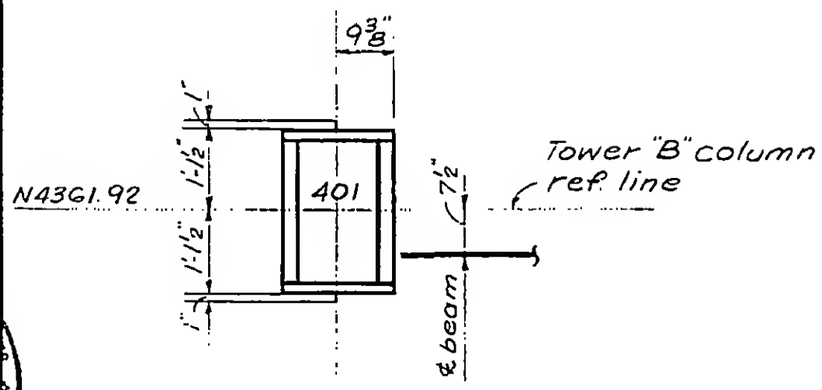

B-409

Note:
1. See schedule on 12-JK1-137

N

12-JK1-133

LICENSED PROFESSIONAL ENGINEER
LESLIE E. ROBERTSON
No. 34360
UNIVERSITY OF THE STATE OF NEW YORK