
SKILLING - HELLE - CHRISTIANSEN - ROBERTSON Structural & Civil Engineers

PROJECT THE WORLD TRADE CENTER | TITLE TYPICAL BEAM TO GIRDER CONNECTION | DATE 1-5-68

REVISIONS

7-19-68

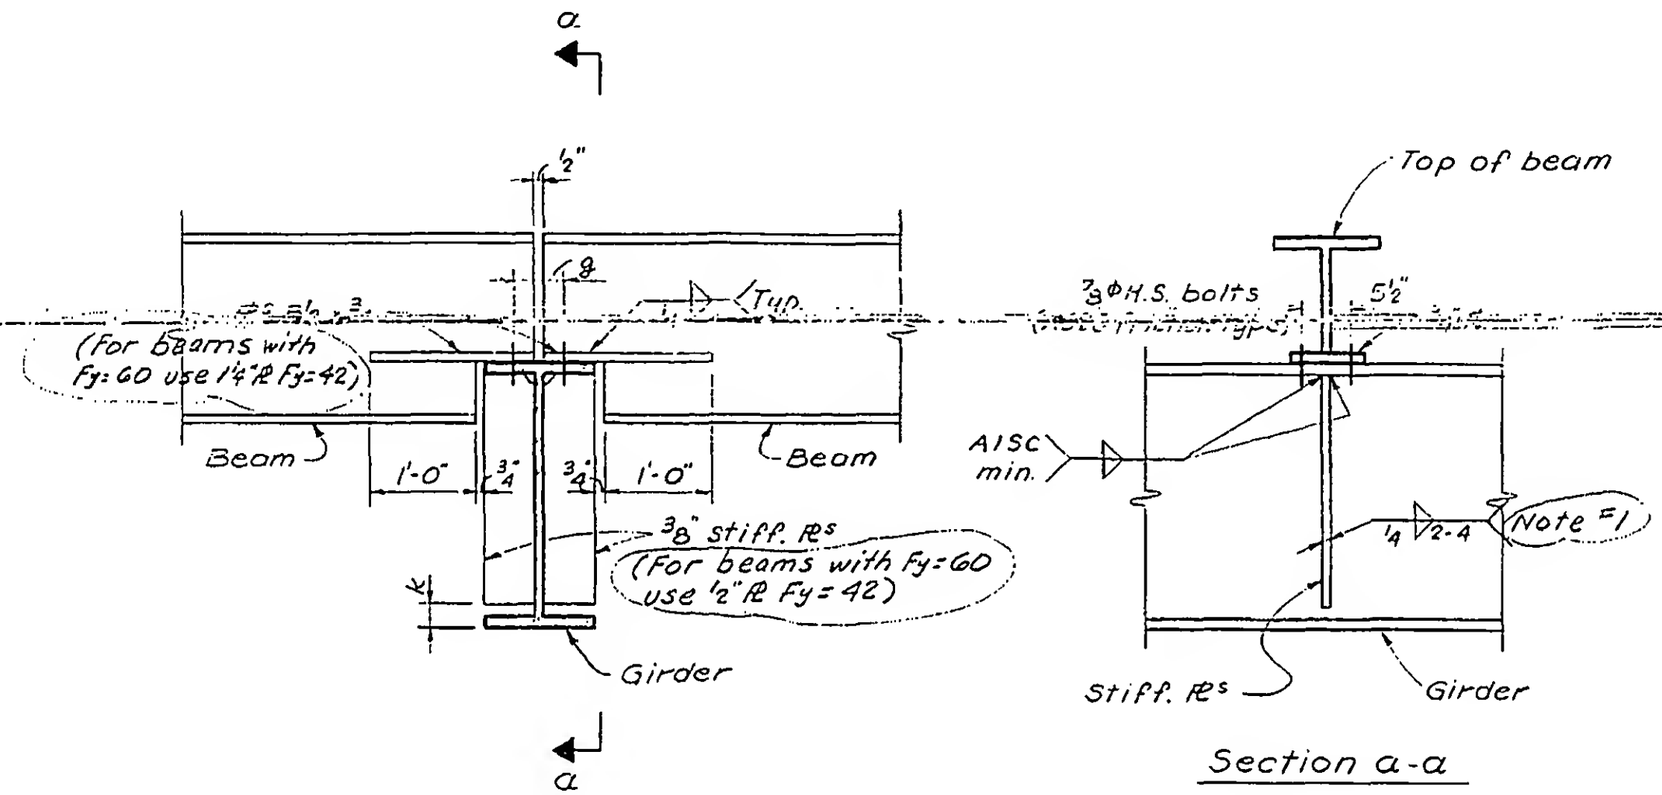

Section a-a

Note:
1. For beams with Fy=60 use 5/16 weld.

12-JK1-34