
SKILLING - HELLE - CHRISTIANSEN - ROBERTSON Structural & Civil Engineers

PROJECT THE WORLD TRADE CENTER | TITLE DETAIL OF PLATE GIRDER | DATE 2-29-68

REVISIONS
4-5-68
6-28-68
1-3-69

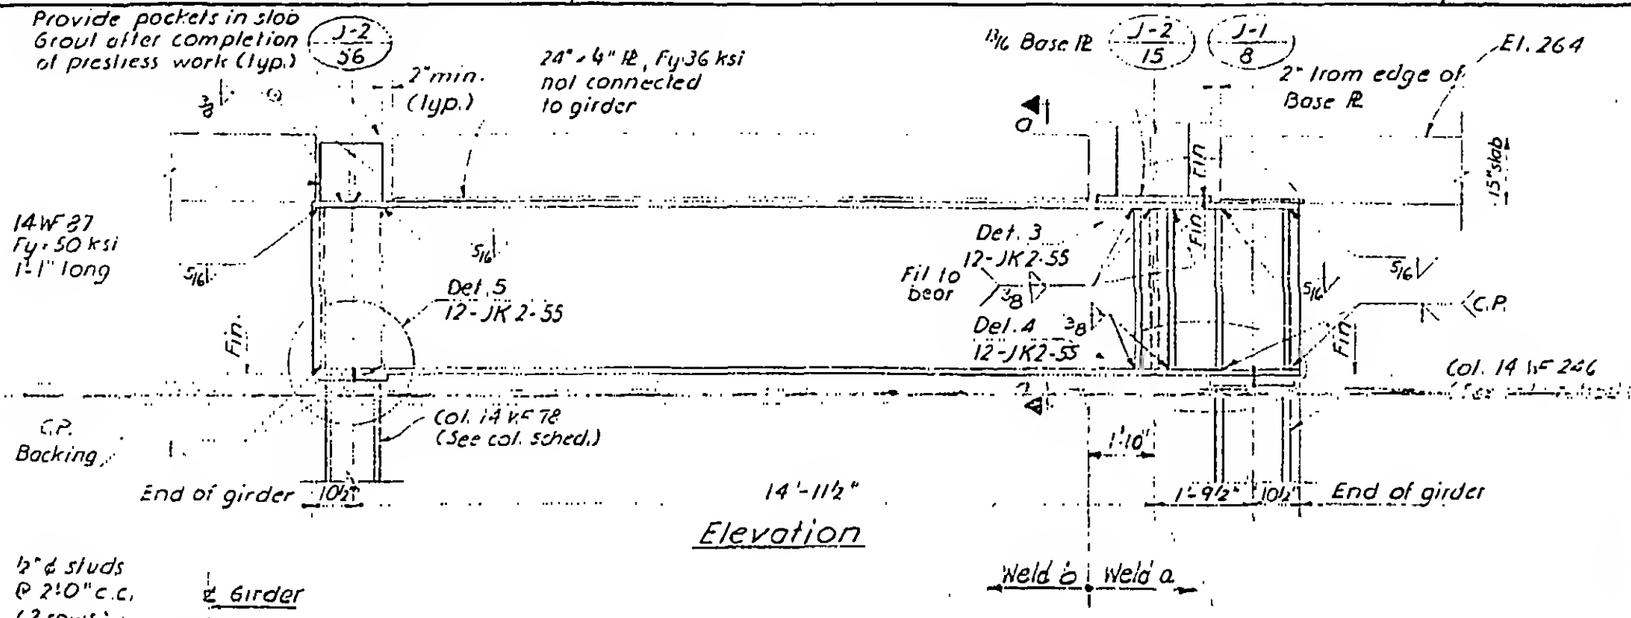

LICENSED PROFESSIONAL ENGINEER
LESLIE E. ROBERTSON
No. 34360
IN THE STATE OF NEW YORK

Note:
1. All welds to be E70XX.
2. All bolts to be A325 friction type.
3. Col. cap PL detail similar to Det. 104 (12-JK2-54)

DRAWN
S.T.M.
REVIEWED
E.L.

12-JK2-54