

SKILLING - HELLE - CHRISTIANSEN - ROBERTSON Structural & Civil Engineers

PROJECT THE WORLD TRADE CENTER | TITLE DETAIL OF PLATE GIRDER | DATE 2-29-68

REVISIONS
6-28-68
1-3-69

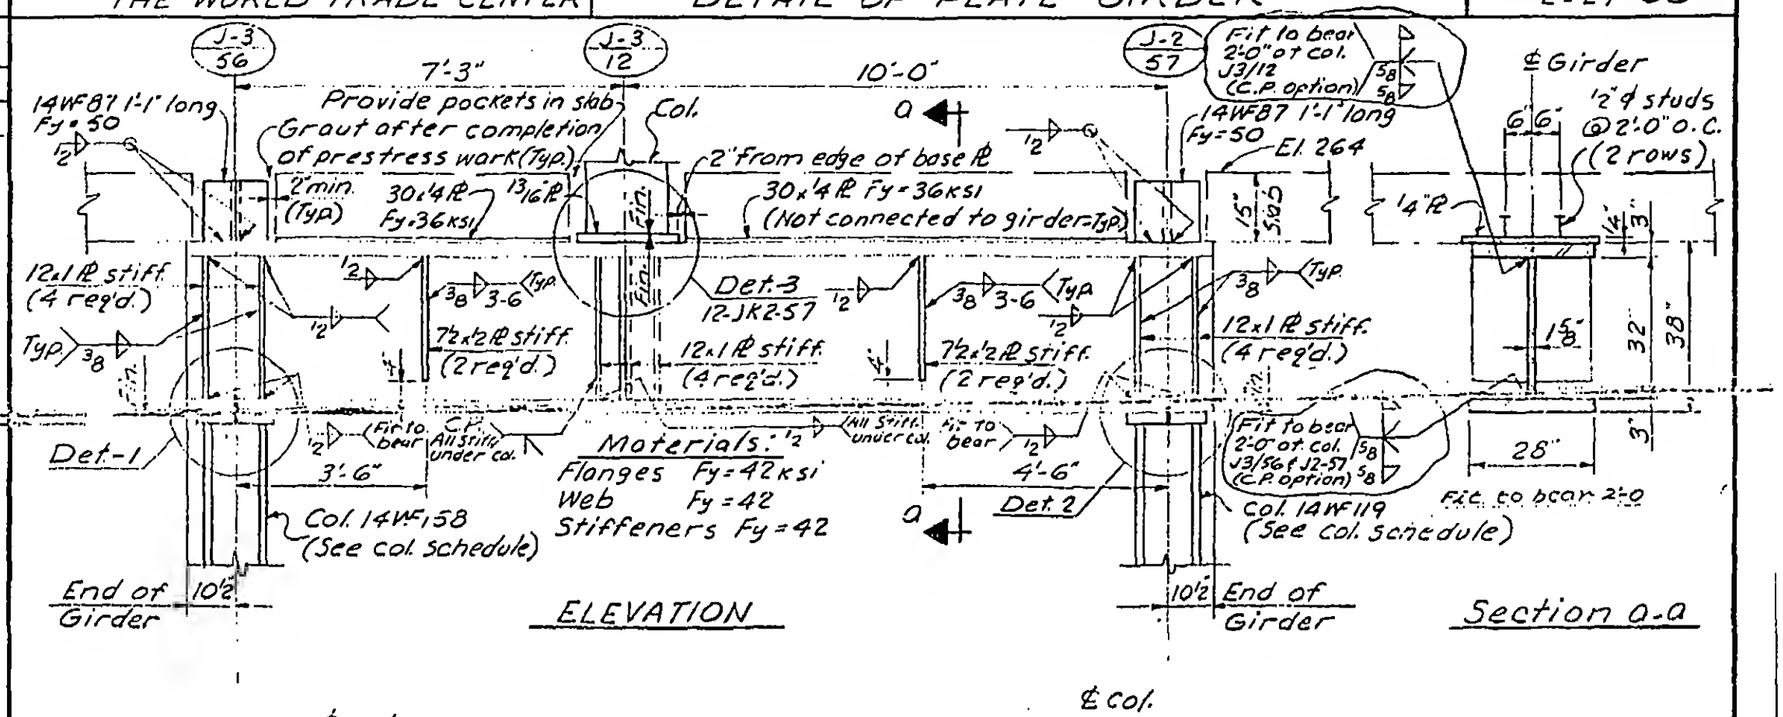

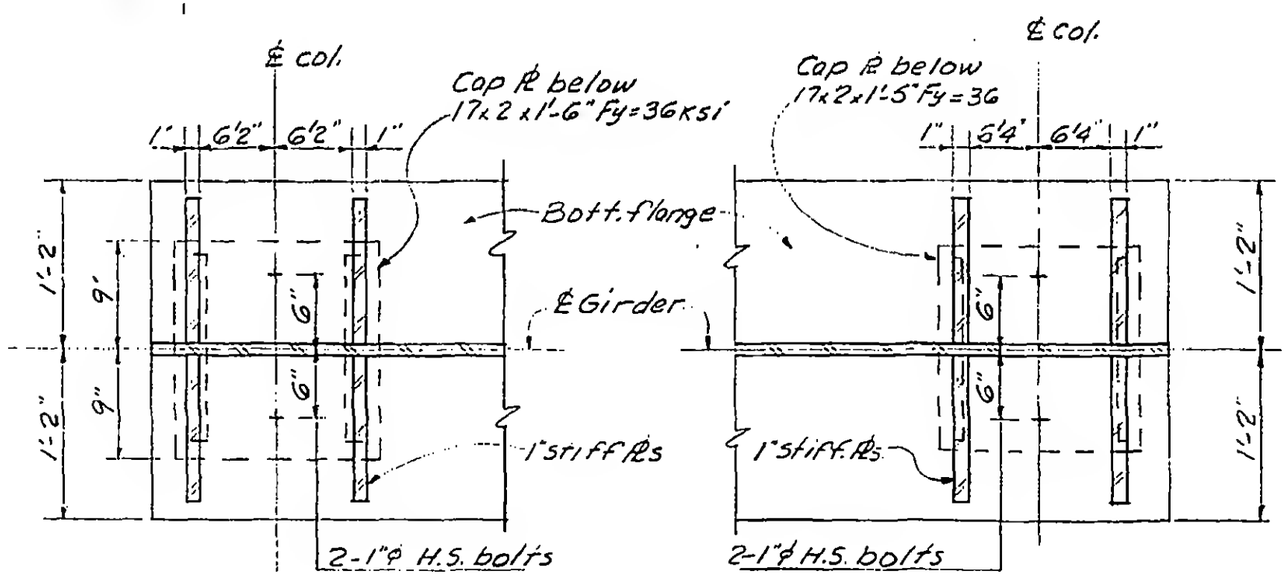

Notes:
1. All welds to be E70xx
2. All bolts to be A-325 friction type.
3. Col. cap Pl Detail similar to Detail 104 (10-JK2-7.)

LICENSED PROFESSIONAL ENGINEER LESLIE E. ROBERTSON No. 34360 STATE OF NEW YORK

DRAWN S.T.M.
REVIEWED E.L.

12-JK2-56