
SKILLING - HELLE - CHRISTIANSEN - ROBERTSON Structural & Civil Engineers

PROJECT THE WORLD TRADE CENTER | TITLE DETAIL OF PLATE GIRDER | DATE 5-1-68

REVISIONS
6-7-68
7-19-68
1-3-69

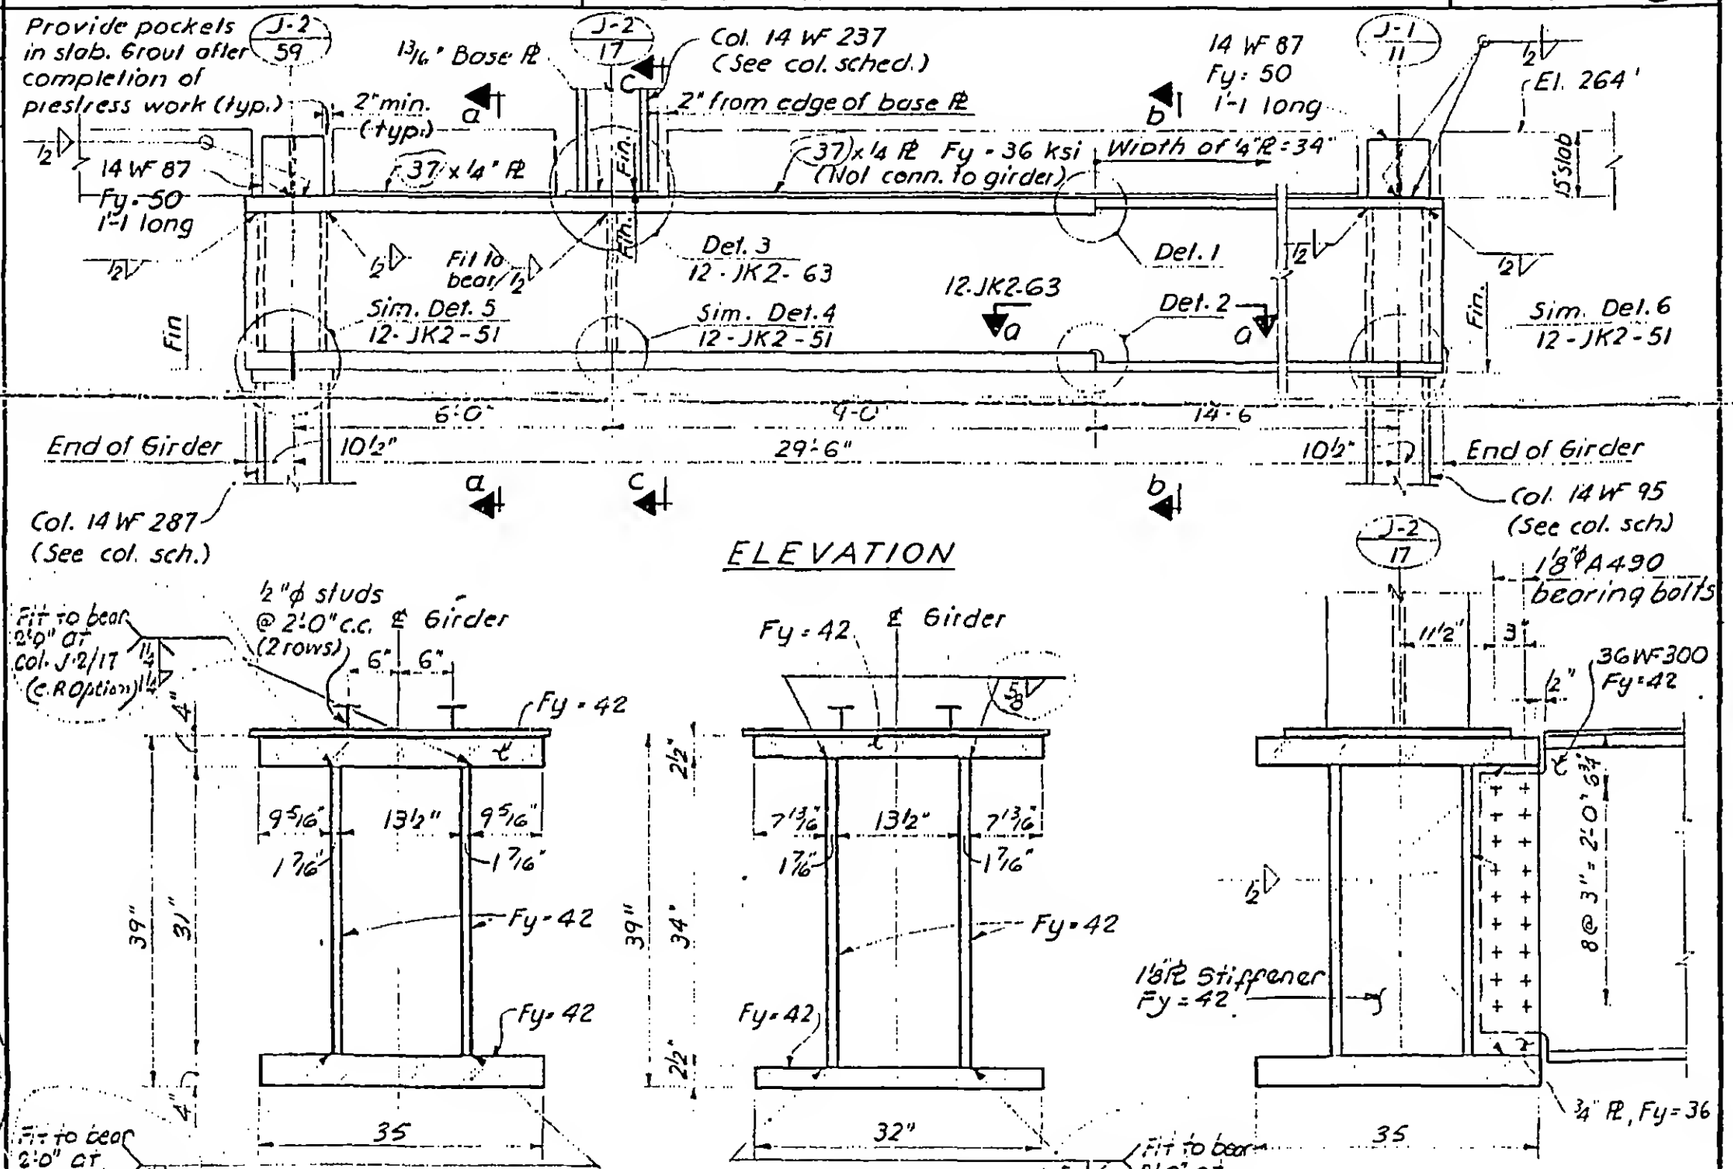

Note:
1. All welds to be E 70 xx
2. All bolts to be A325 friction type, unless noted.
3. Col. cap Pl Detail similar to Detail 104 (10-JK2-7)

LICENSED PROFESSIONAL ENGINEER LESLIE E. ROBERTSON No. 34370 STATE OF NEW YORK

DRAWN S.T.M.
REVIEWED E.L.

12-JK2-62