
SKILLING - HELLE - CHRISTIANSEN - ROBERTSON Structural & Civil Engineers

PROJECT THE WORLD TRADE CENTER | TITLE TYPICAL BEAM TO GIRDER CONNECTION | DATE 10-20-67


REVISIONS
2-16-68
7-19-68

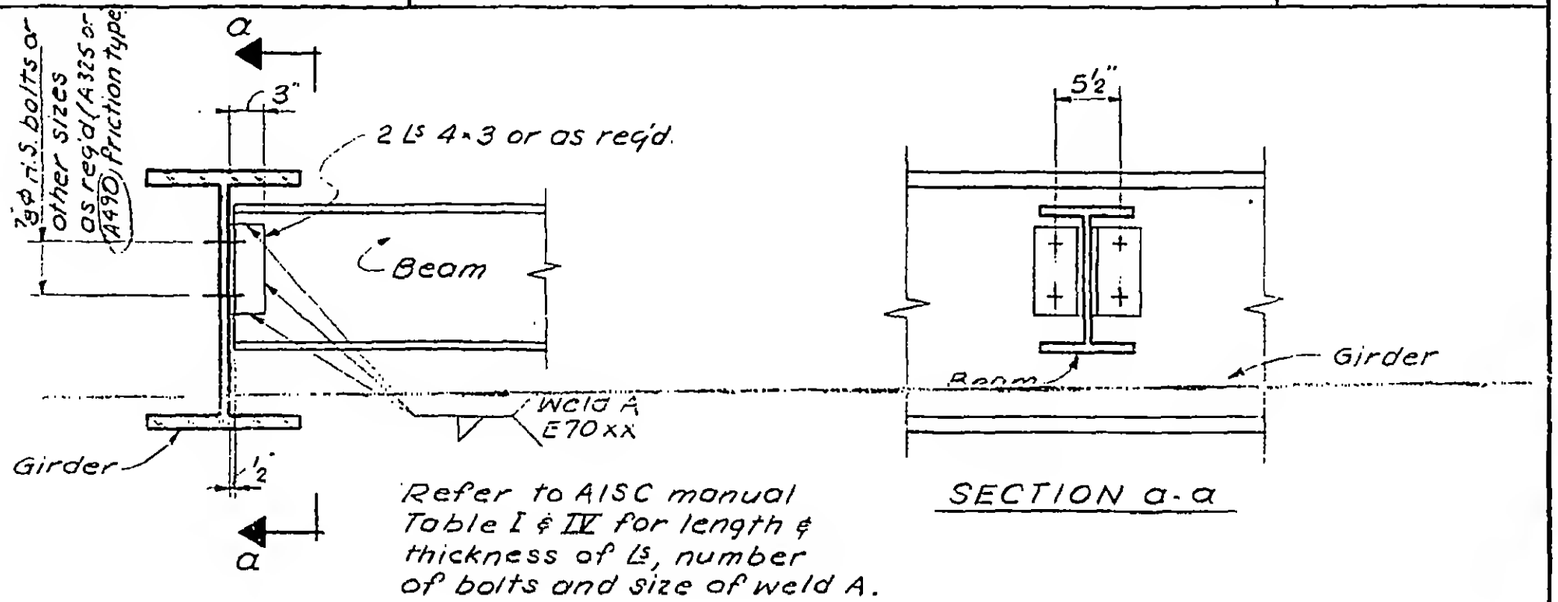

Refer to AISC manual Table I & IV for length & thickness of Ls, number of bolts and size of weld A.

SECTION a-a

WHERE TOP OF BEAM IS LOWER THAN TOP OF GIRDER

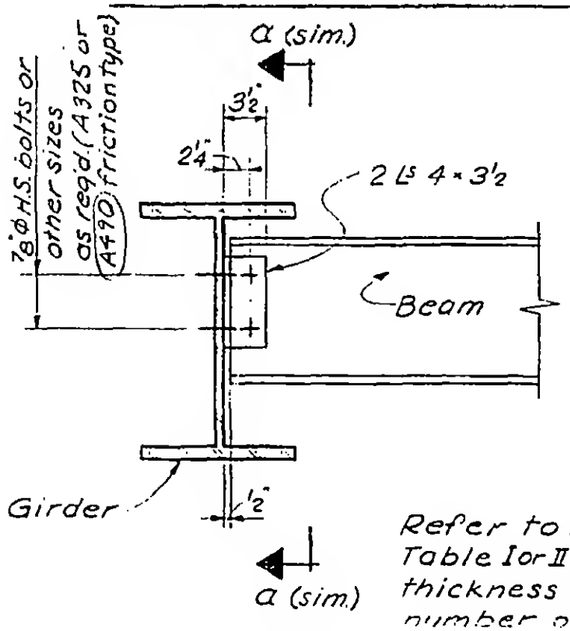

Refer to AISC manual Table I or II for length & thickness of Ls and number of bolts

OPTION

LICENSED PROFESSIONAL ENGINEER LESLIE E. ROBERTSON No. 34360 UNIVERSITY OF THE STATE OF NEW YORK

12-JK1-30