
SKILLING - HELLE - CHRISTIANSEN - ROBERTSON  Structural & Civil Enginoors

PROJECT THE WORLD TRADE CENTER | TITLE DETAIL OF PLATE GIRDER | DATE 5-1-68

REVISIONS

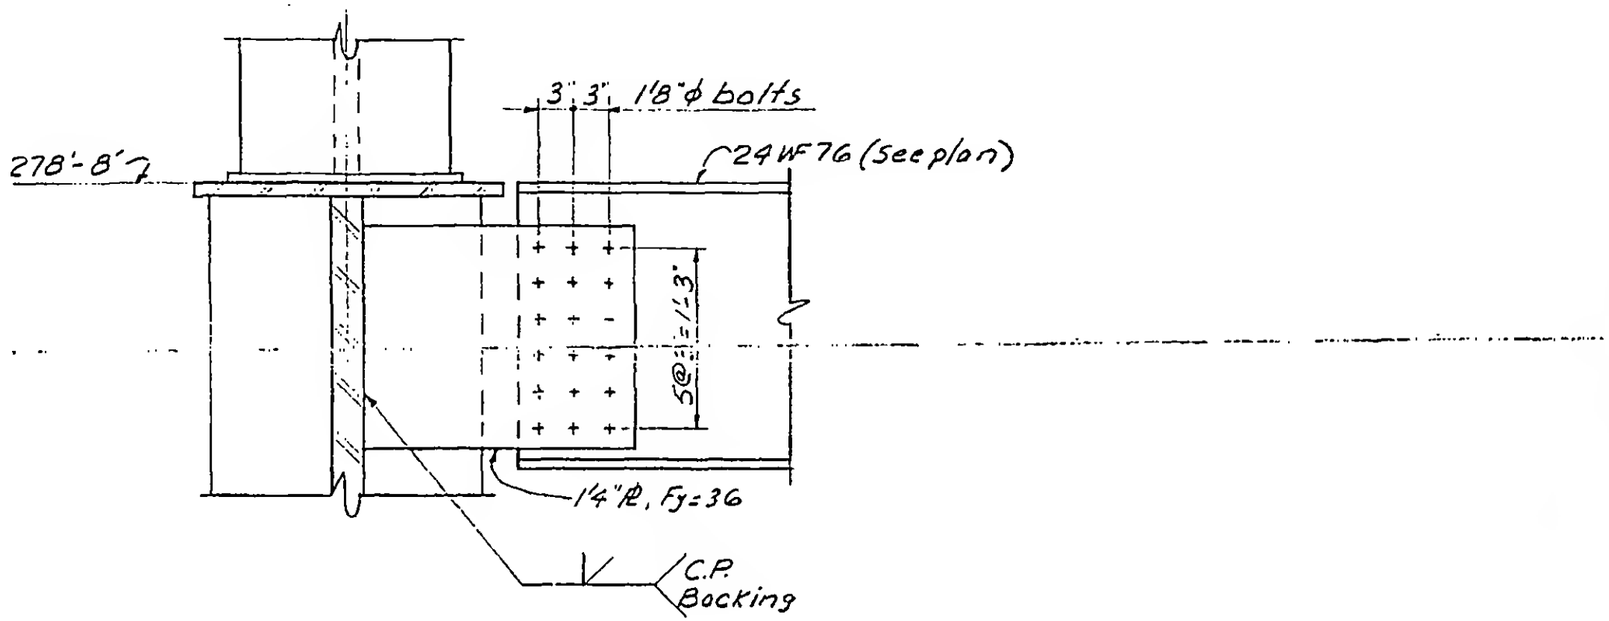


Section c-c

LICENSED TO PRACTICE
LESLIE E.
ENGINEER
No. 34360
UNIVERSITY OF THE STATE OF NEW YORK

12-JK2-80