

SKILLING, HELLE, CHRISTIANSEN, ROBERTSON — Structural & Civil Engineers

PROJECT: THE WORLD TRADE CENTER | TITLE: DETAIL OF PLATE GIRDER | DATE: 6-11-68


REVISIONS
7-19-68
1-6-69

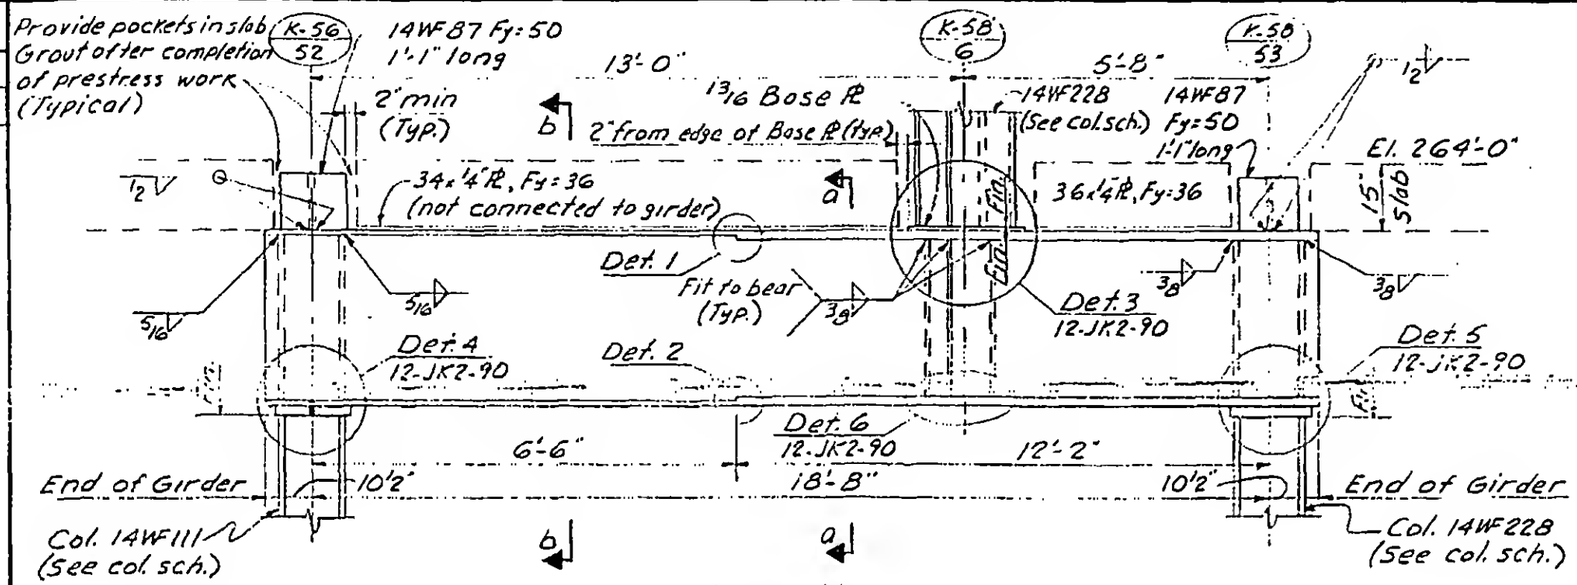

Elevation

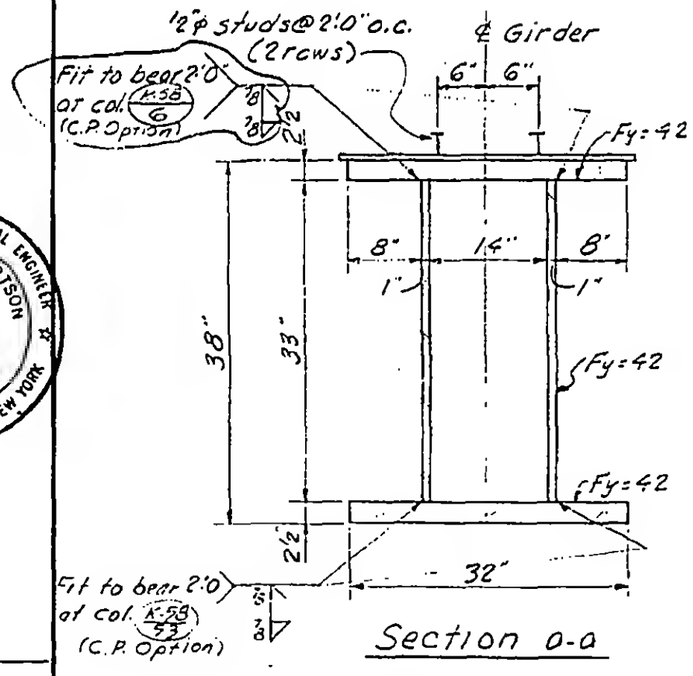

Section a-a

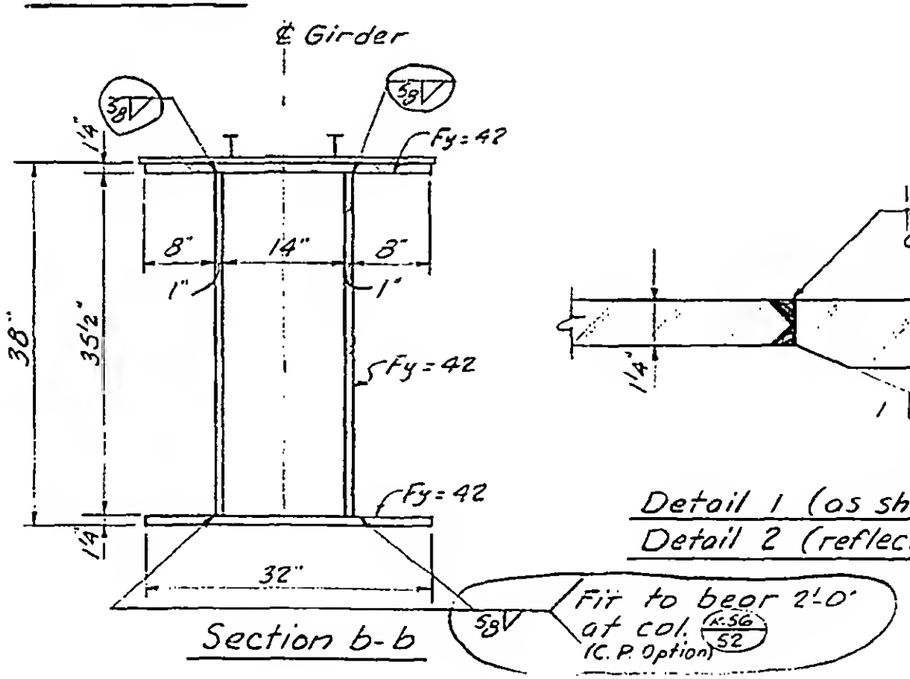

Section b-b

Detail 1 (as shown)
Detail 2 (reflected)

Notes:
1. All welds to be E70xx
2. All bolts to be A325 friction type, unless noted.
3. Col. cap & Detail similar to Detail 104 (10-JK2-7)

LICENSED PROFESSIONAL ENGINEER — LESLIE E. ROBERTSON — No. 34360 — UNIVERSITY OF THE STATE OF NEW YORK

DESIGNED
DRAWN A.F.
REVIEWED E.L.

12-JK2-89