

SKILLING - HELLE - CHRISTIANSEN - ROBERTSON Structural & Civil Engineers


PROJECT THE WORLD TRADE CENTER | TITLE DETAIL OF PLATE GIRDER | DATE 6-11-68

REVISIONS
7-19-68
9-4-68
1-6-69

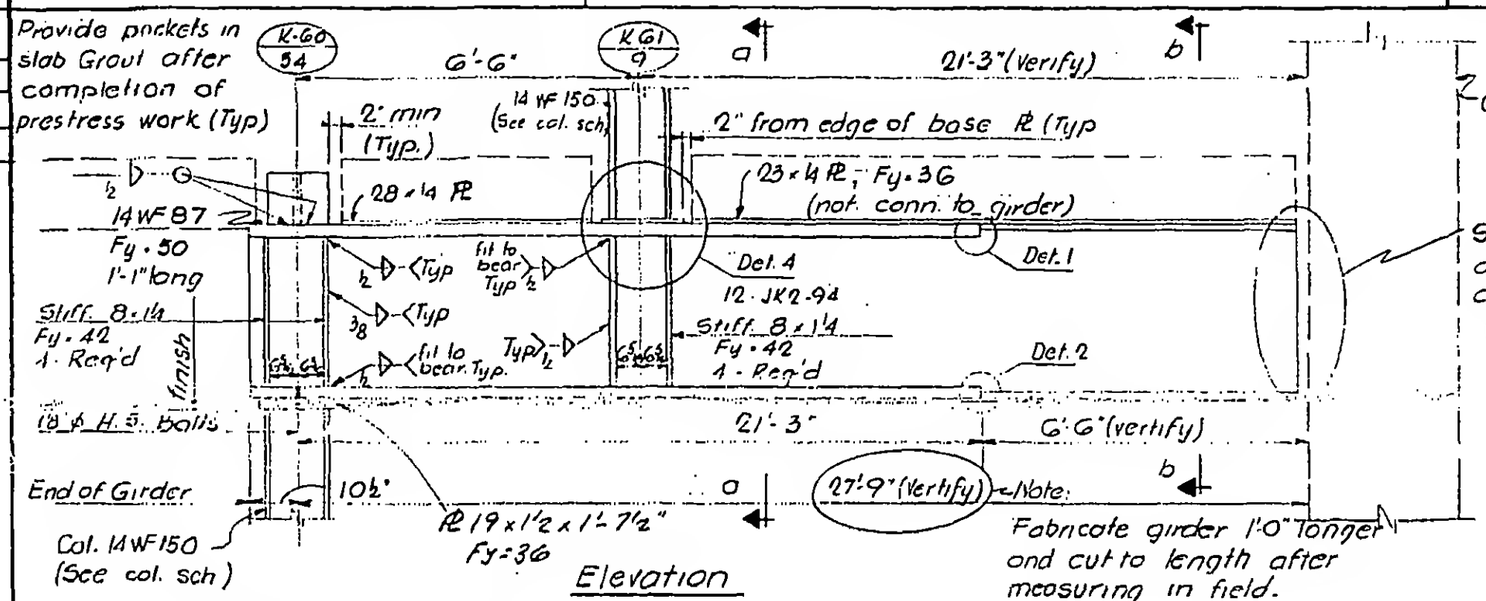


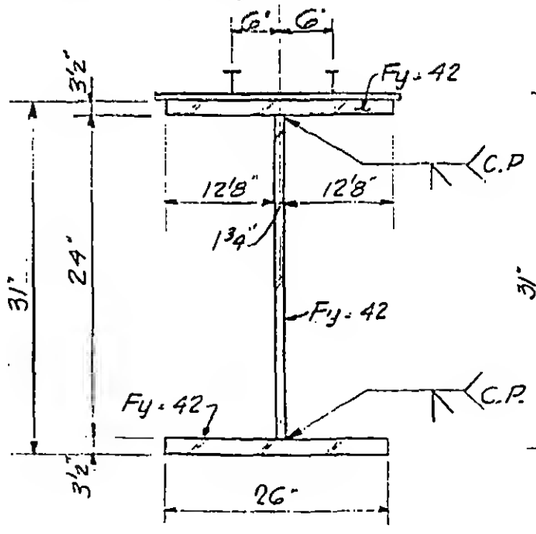

Section a-a

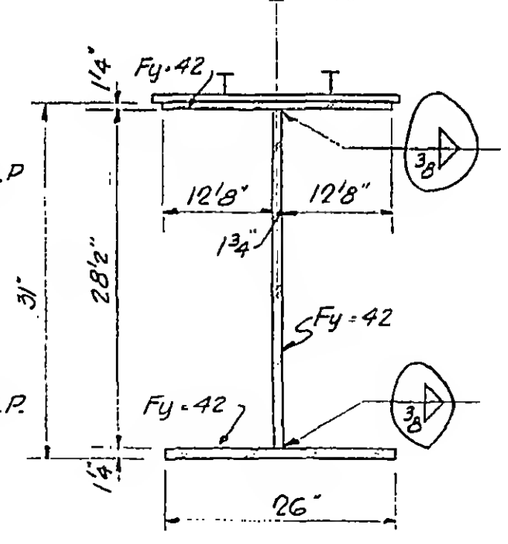

Section b-b

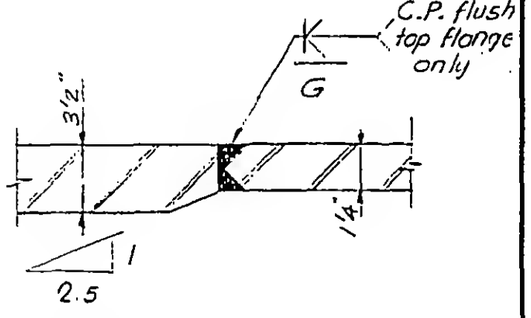

Detail 1 (as shown)
Detail 2 (reflected)

LICENSED PROFESSIONAL ENGINEER
LESLIE E. ROBERTSON
No. 34360
LIBERTY OF THE STATE OF NEW YORK

DRAWN A.F.
REVIEWED E.L.

NOTES:
1. All welds to be E 70 x x
2. All bolts to be A 325 friction type, unless shown
3. Col. cap Pl Detail similar to Detail 104 (10-JK2-7)

12-JK2-95