SKILLING, HELLE, CHRISTIANSEN, ROBERTSON

PROJECT THE WORLD TRADE CENTER

TITLE GIRDER ELEVATION LINE 91

DATE 11-5-72

REVISIONS

RELEASE FOR CONSTRUCTION 11-20-72

2-5-73

4-2-73

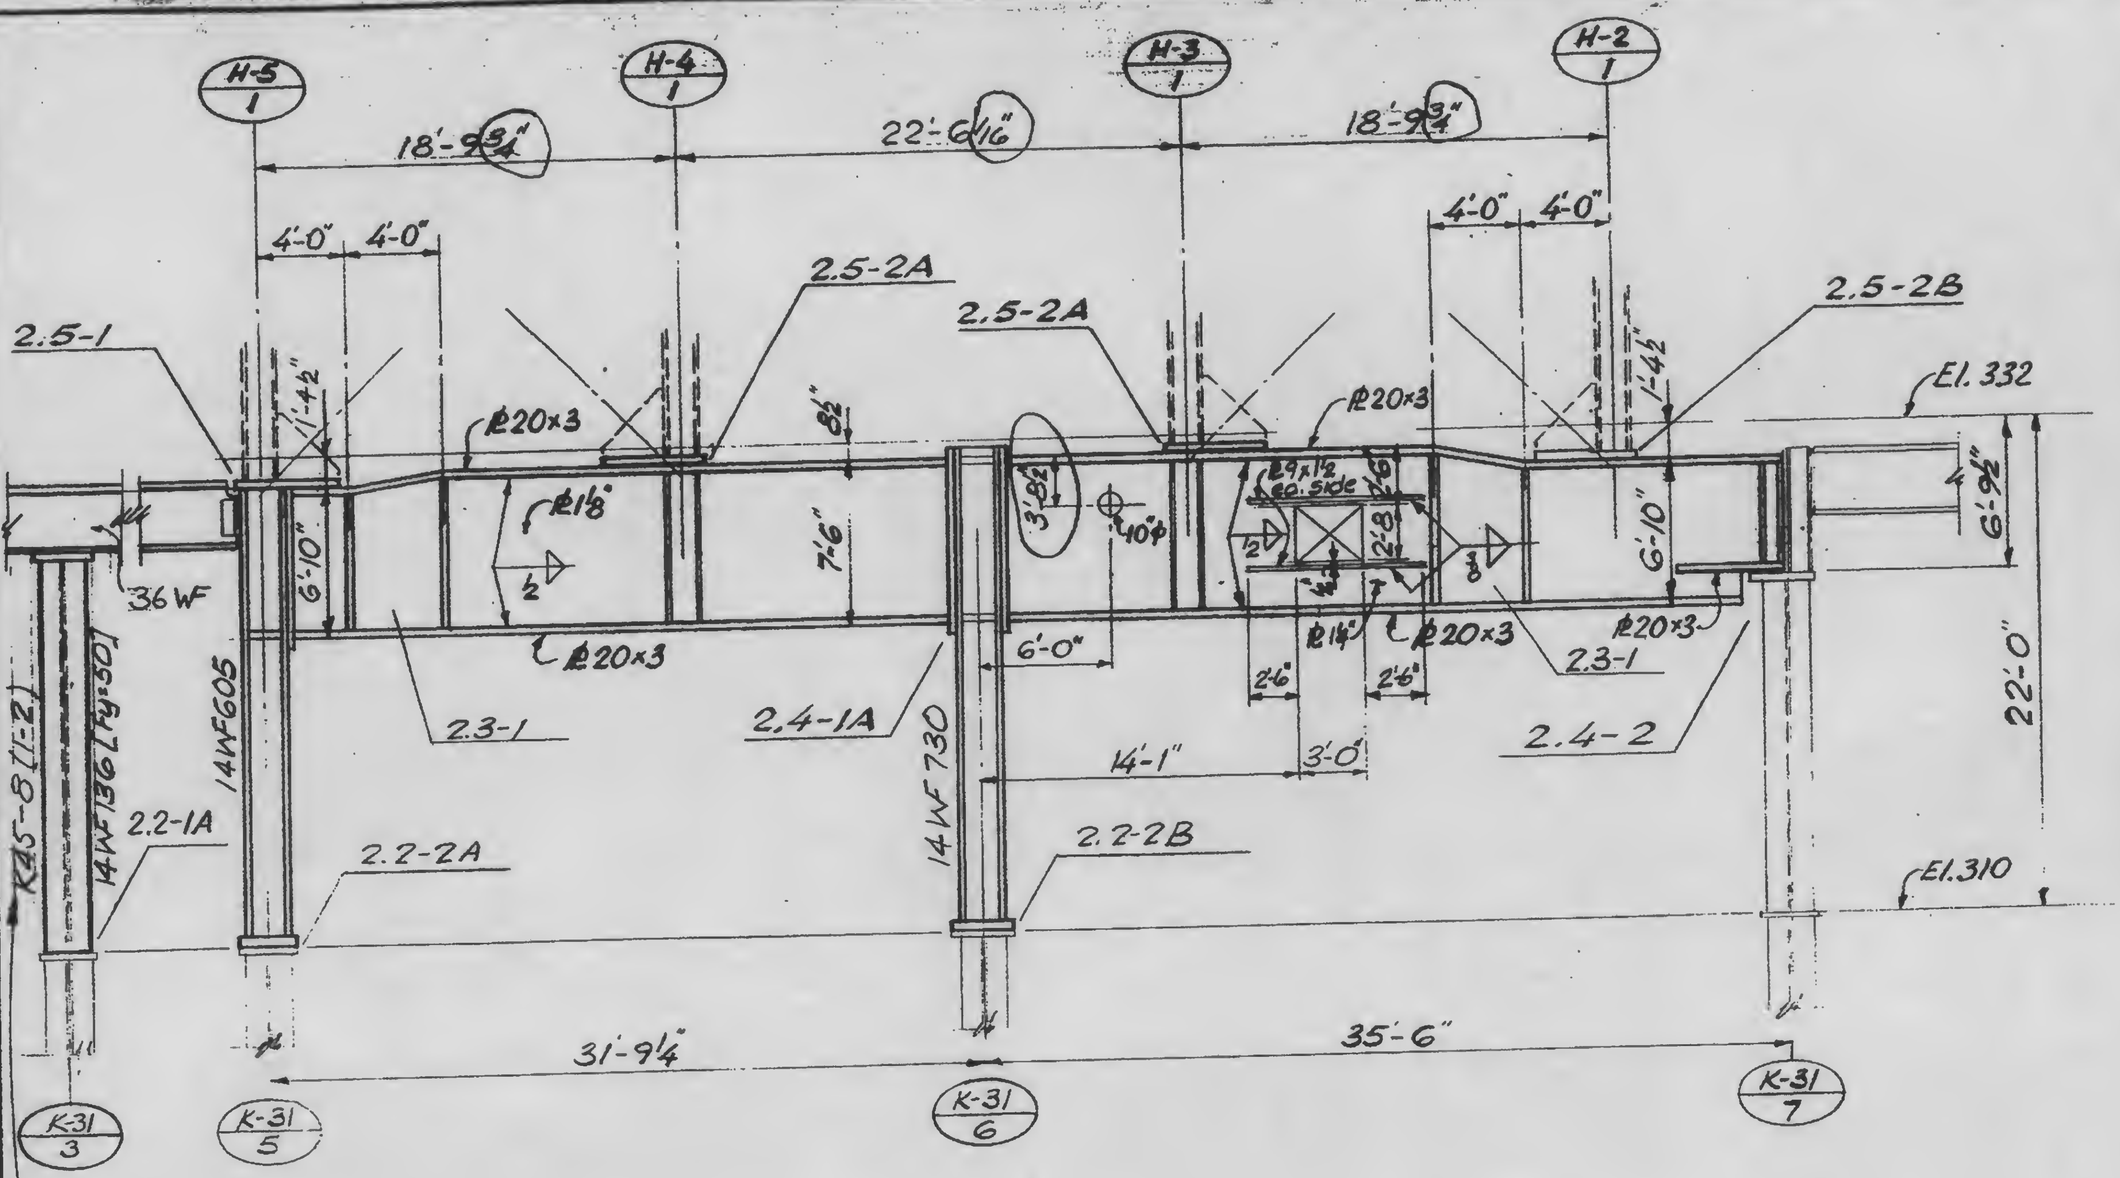

Note

Cols. designated with KXX-X(X-X) are as fabricated. Columns to be reworked as reqd and used in locations indicated.

LICENSED PROFESSIONAL ENGINEER
LESLIE E. ROBERTSON
No. 34360
UNIVERSITY OF THE STATE OF NEW YORK

DESIGNED

DRAWN John Griesmer

REVIEWED

13-K2.1-1