
SKILLING, HELLE, CHRISTIANSEN, ROBERTSON — Structural & Civil Engineers

PROJECT THE WORLD TRADE CENTER | TITLE GIRDER ELEVATION | DATE 11-3-72

REVISIONS

- RELEASE FOR CONSTRUCTION 11-20-72
- 12-11-72
- 6-4-73

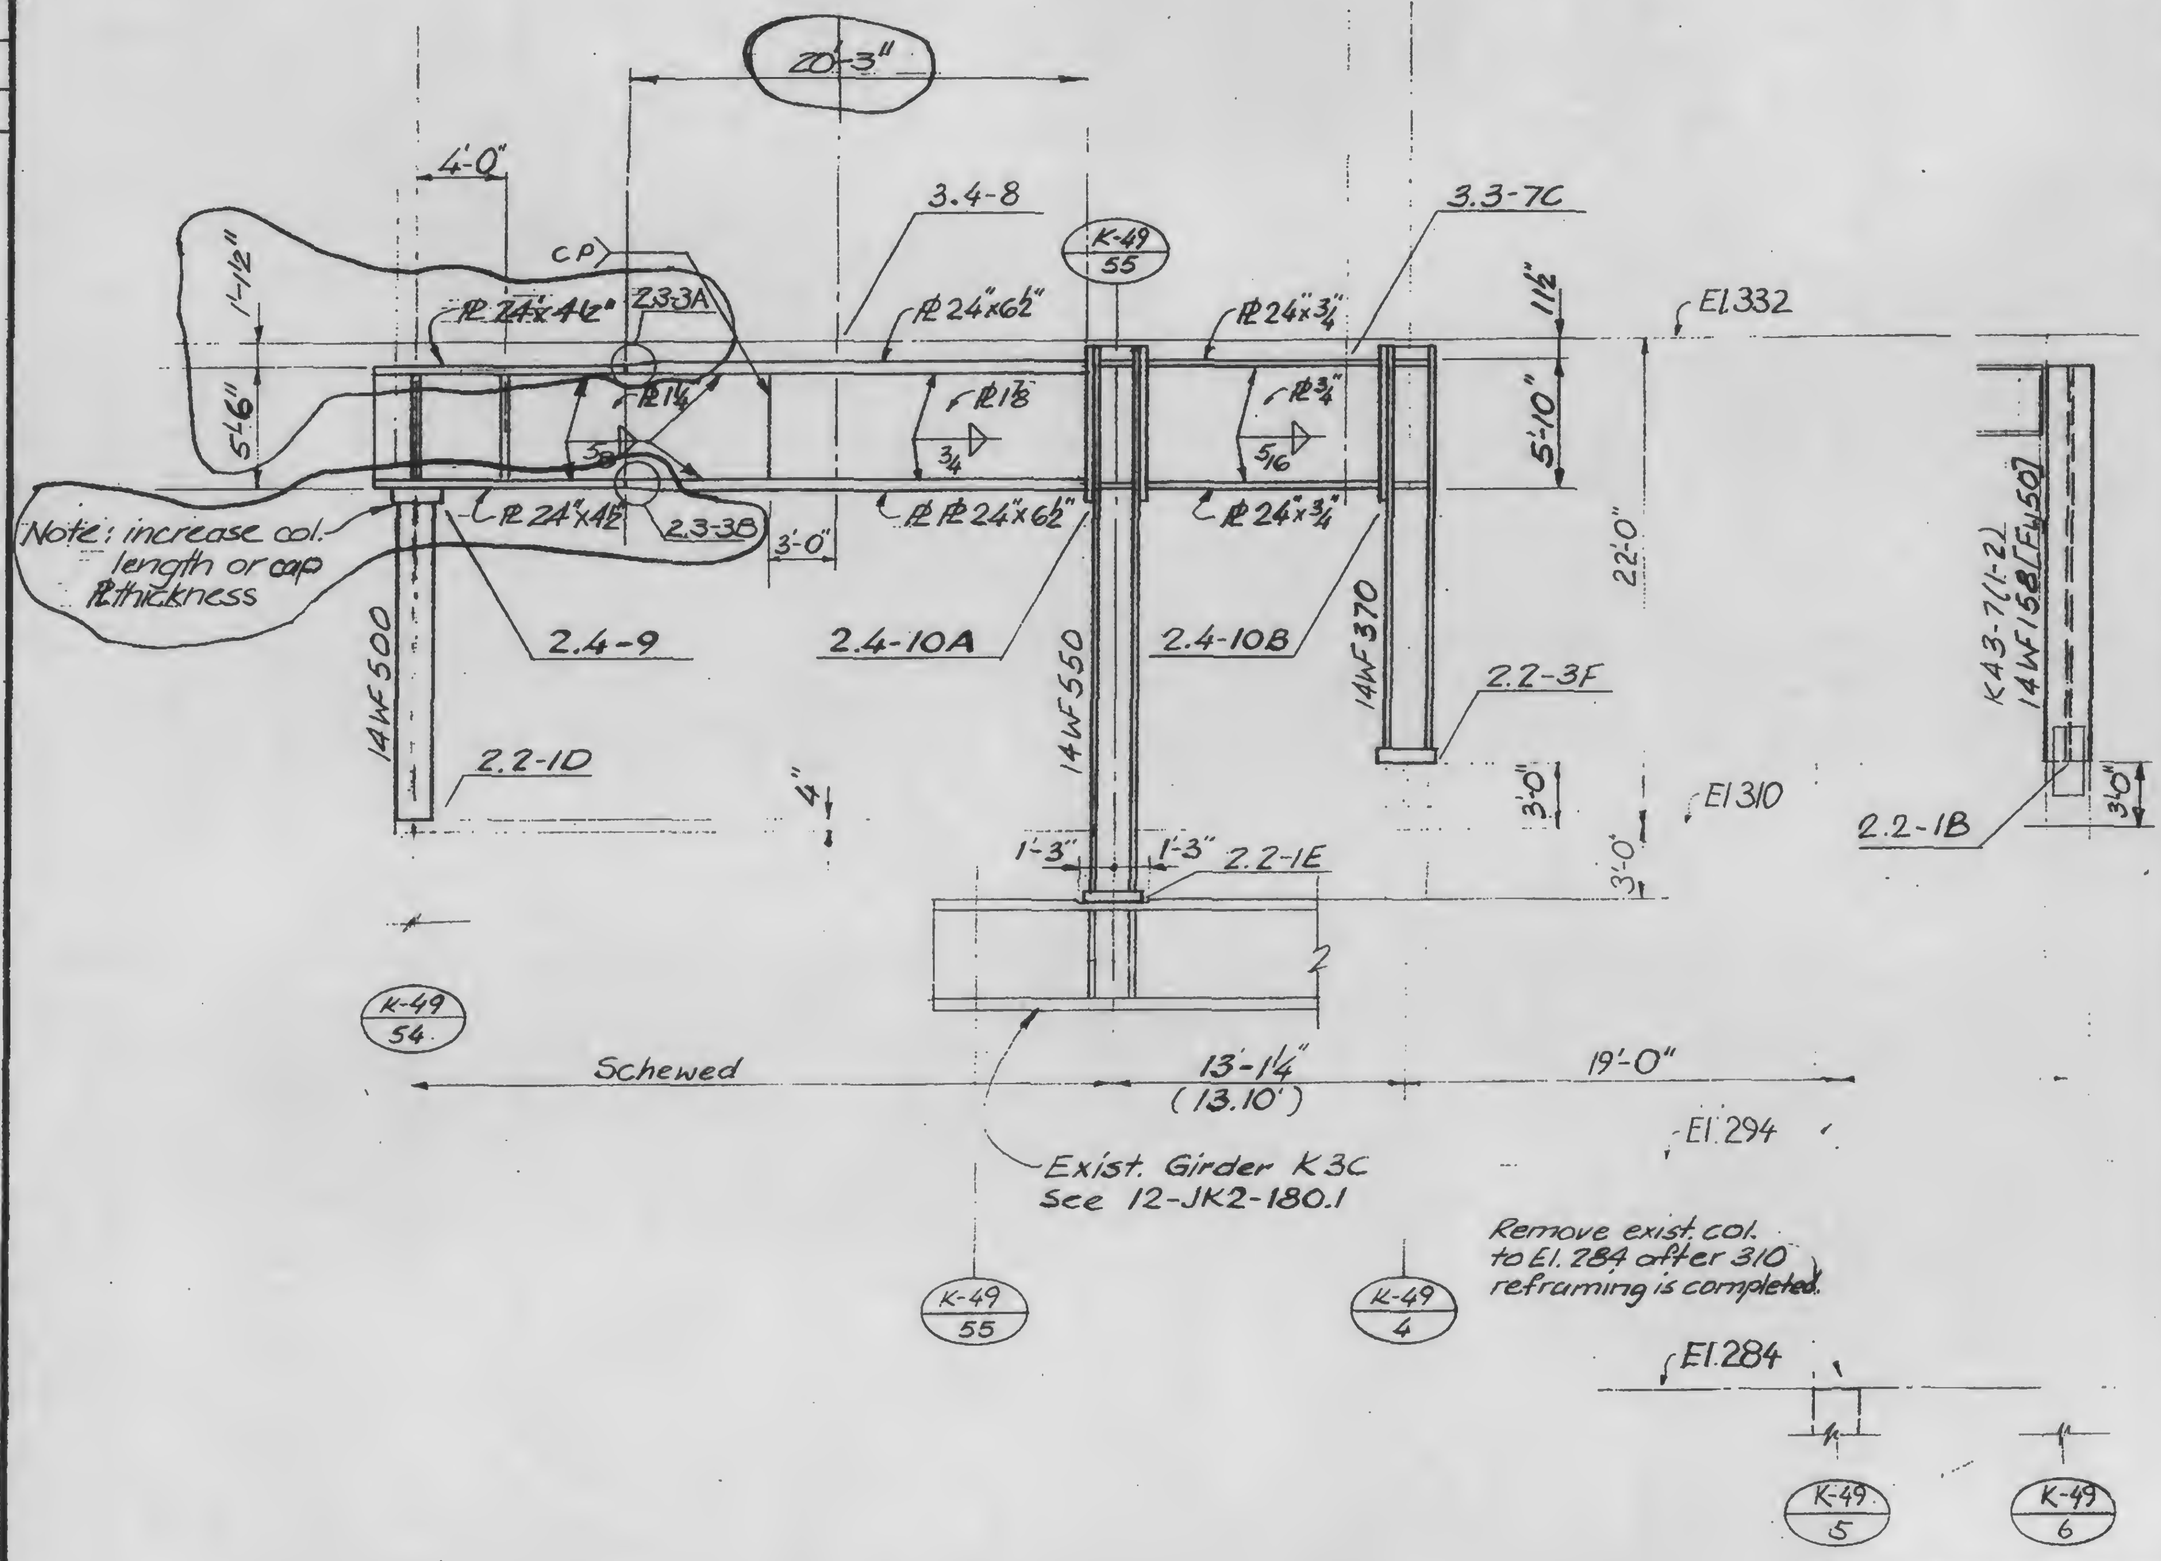

LICENSED PROFESSIONAL ENGINEER — LESLIE E. ROBERTSON — No. 34360 — UNIVERSITY OF THE STATE OF NEW YORK

DESIGNED

DRAWN John Gricunas

REVIEWED

13-K2.1-8