SKILLING, HELLE, CHRISTIANSEN, ROBERTSON — Structural & Civil Engineers


PROJECT: THE WORLD TRADE CENTER

TITLE: TYPICAL GIRDER DETAILS

DATE: 11-3-72

REVISIONS

RELEASE FOR CONSTRUCTION 11-20-72

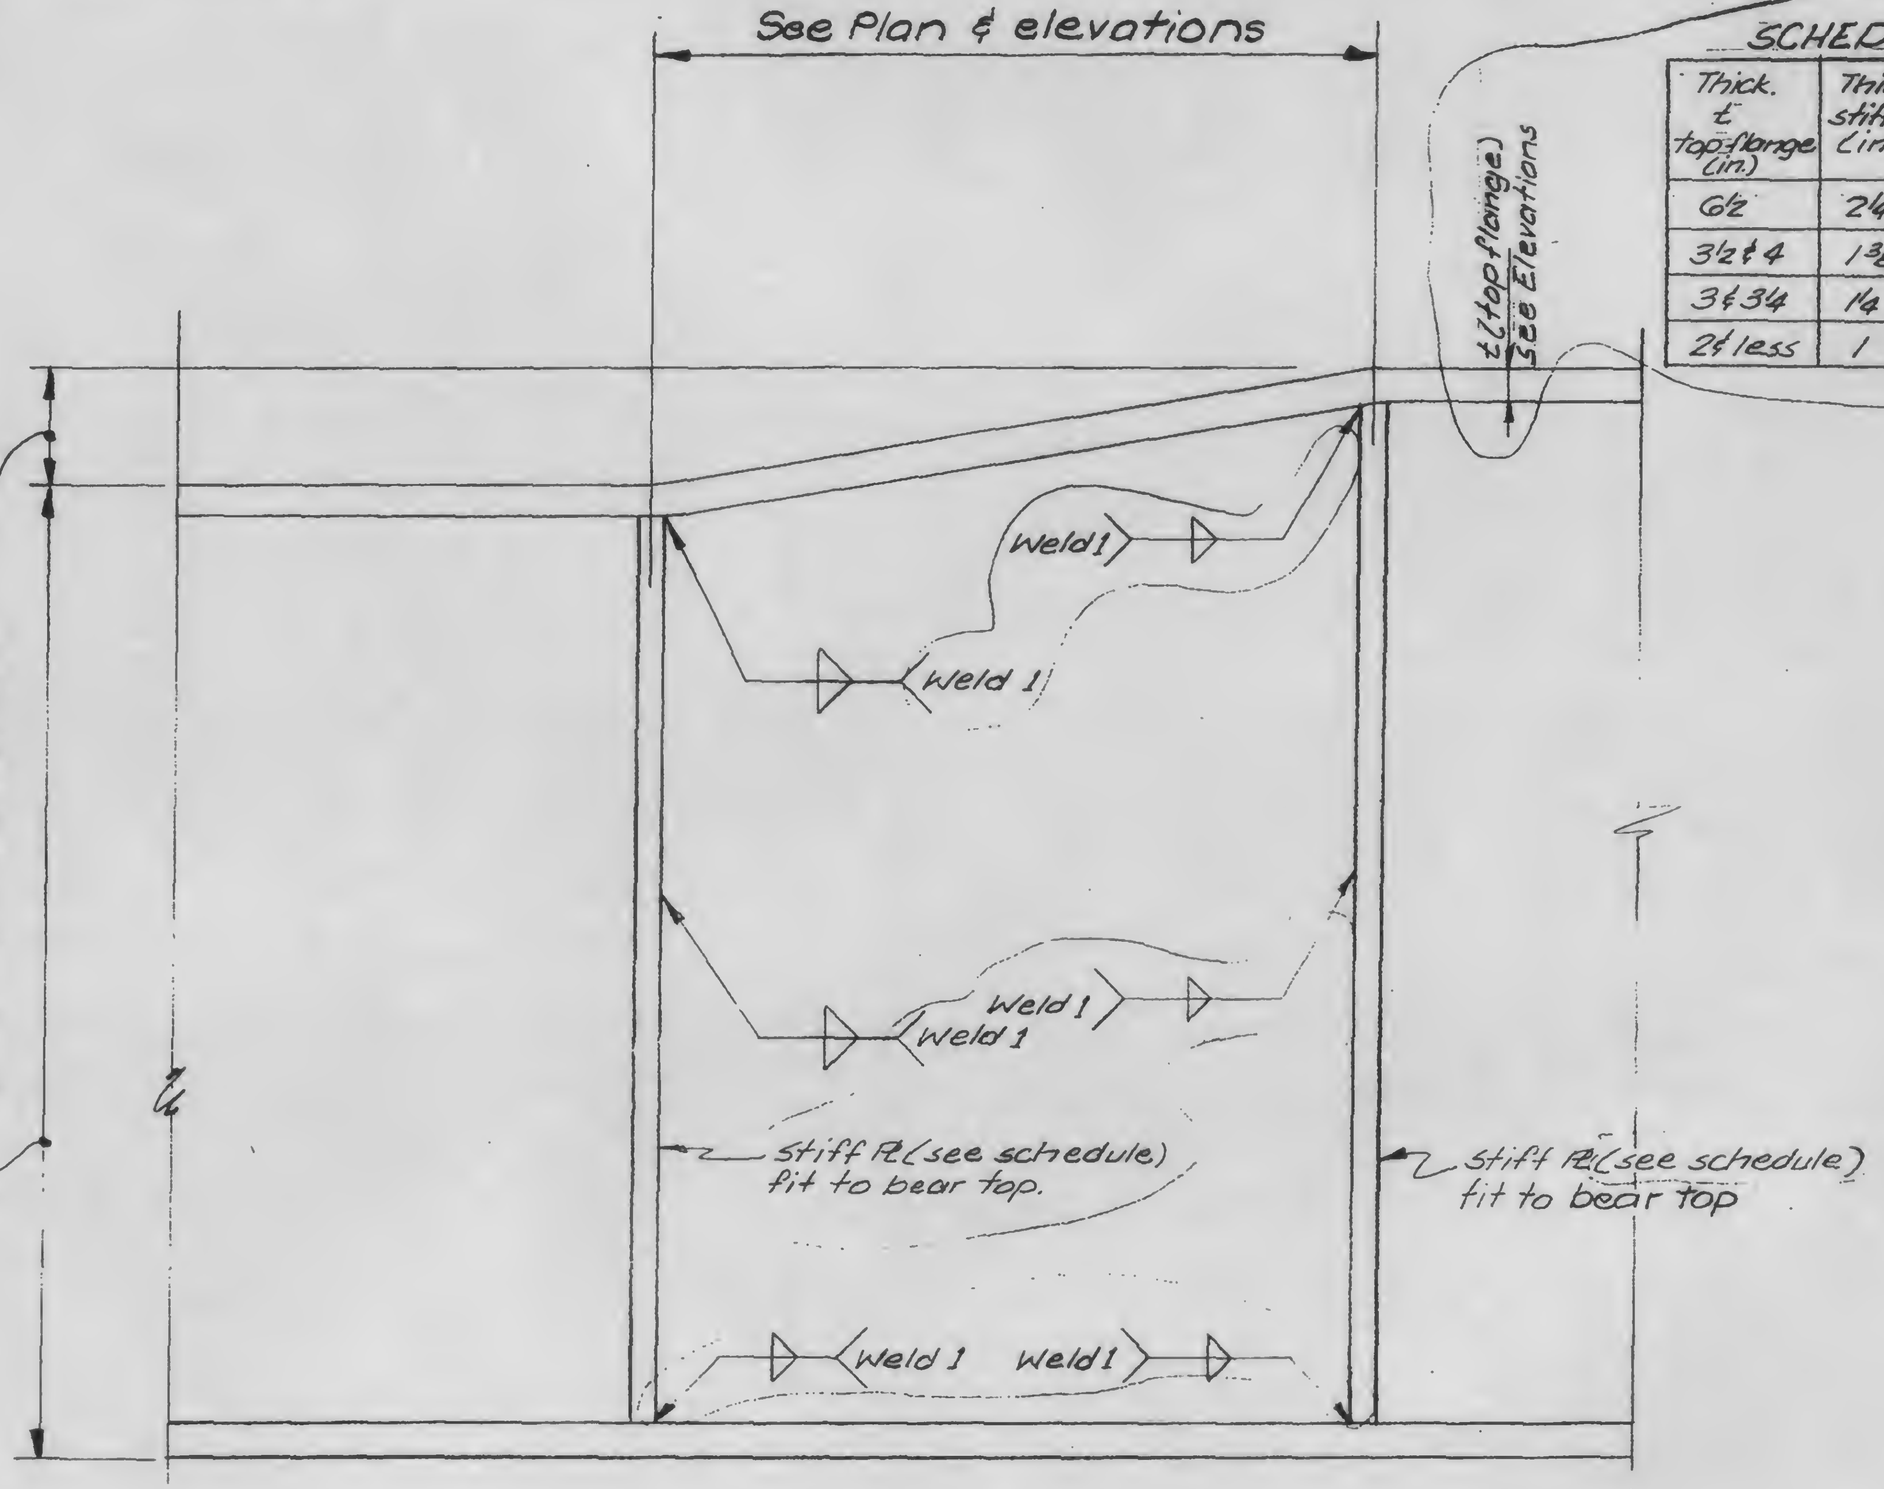

SCHEDULE

Thick. t top flange (in.)	Thick. stiff Pl (in.)	Weld 1
6½	2¼	⅝
3½ ł 4	1⅜	½
3 ł 3¼	1¼	½
2 ł less	1	⅜

LICENSED PROFESSIONAL ENGINEER
LESLIE E. ROBERTSON
No 34360
UNIVERSITY OF THE STATE OF NEW YORK

DESIGNED

DRAWN

REVIEWED

3-K2.3-1