SKILLING, HELLE, CHRISTIANSEN, ROBERTSON — Structural & Civil Engineers

PROJECT: THE WORLD TRADE CENTER

TITLE: GIRDER TO COLUMN CONNECTION TYPICAL AT END PLATE

DATE: 11-20-72

REVISIONS

LEASE FOR CONSTRUCTION 11-20-72

12-11-72

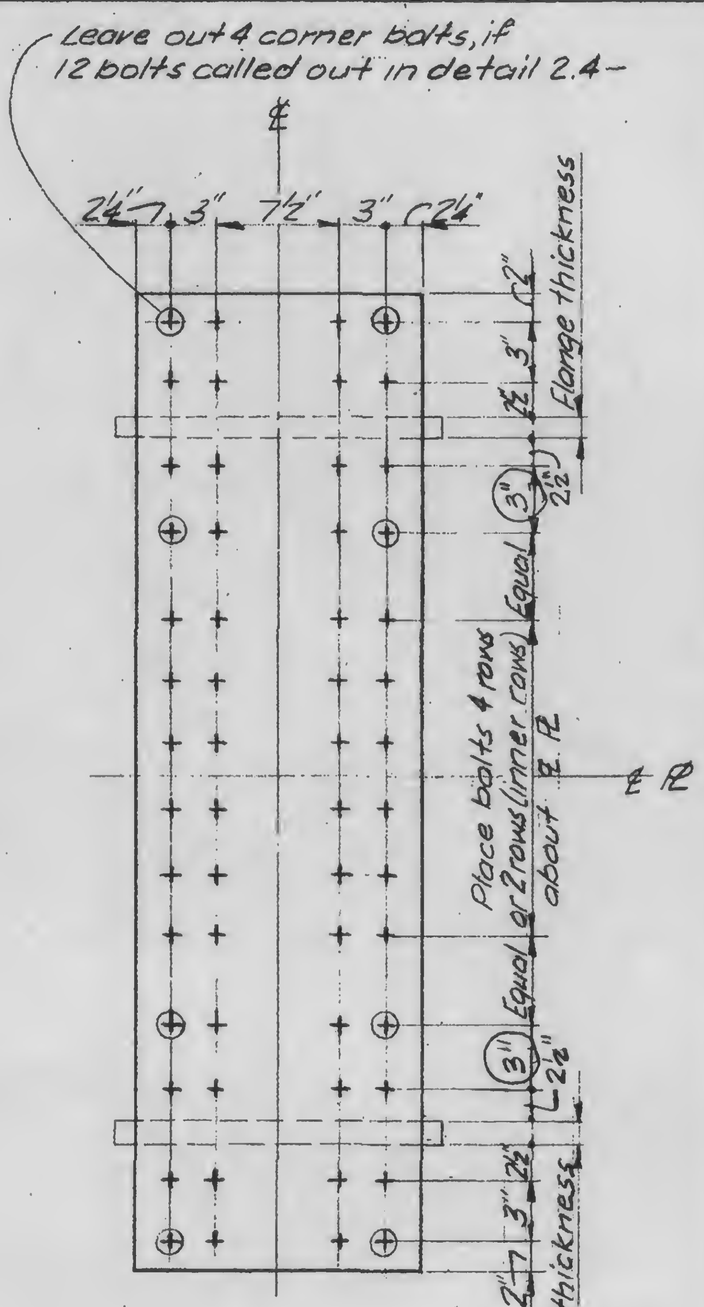


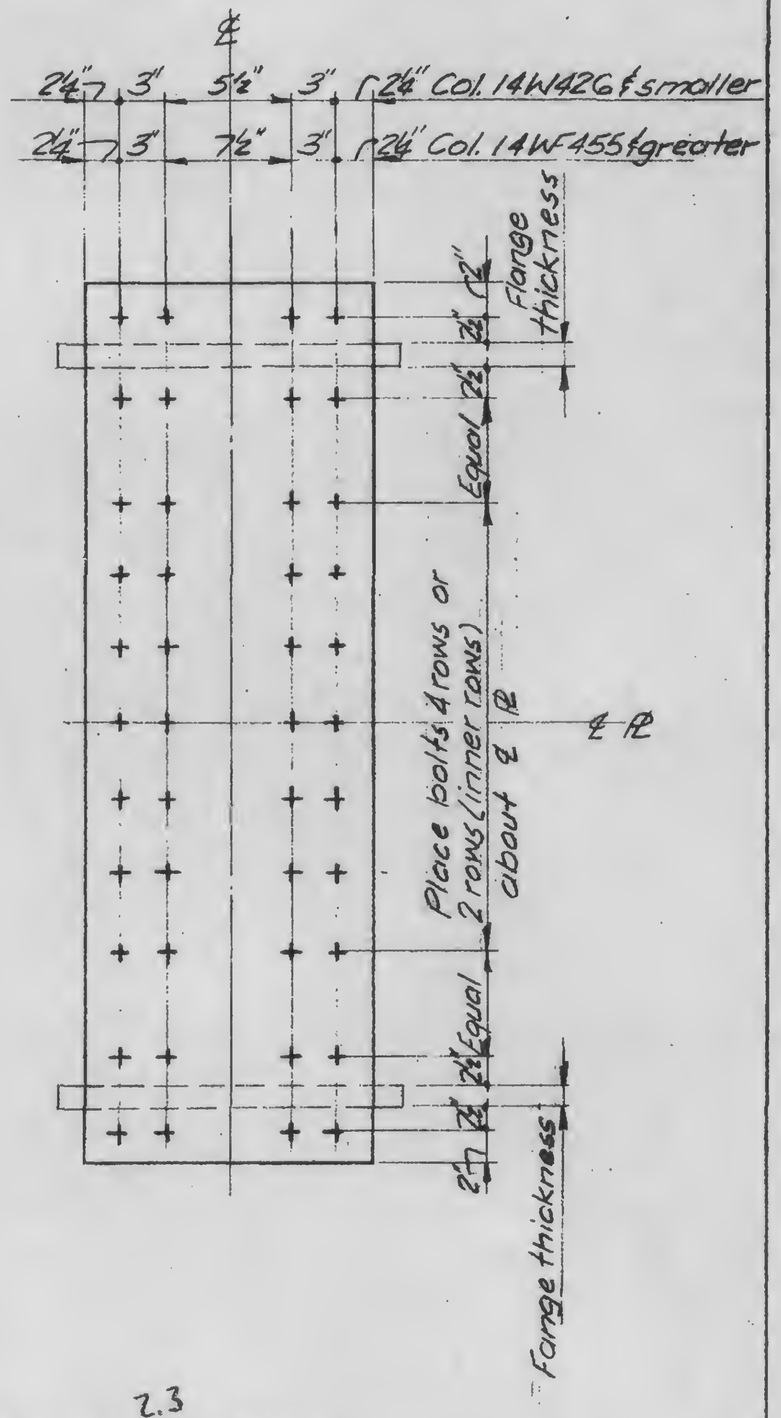


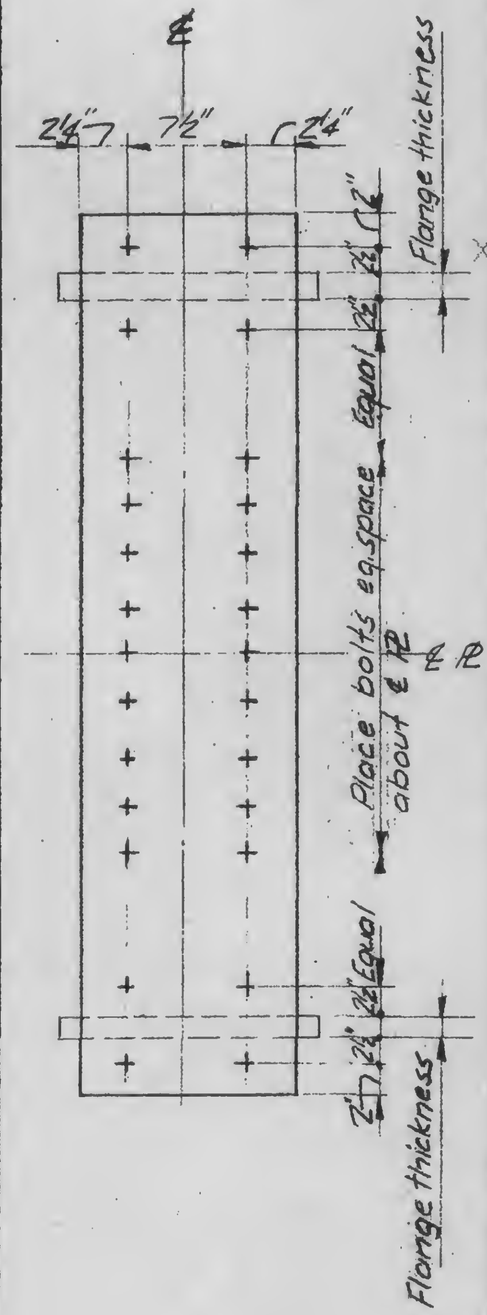


2.3

Notes to 2.4 Details

1. See specific 2.4 Details for number of bolts.
2. All bolts of 2.4 Details to be A490 X, unless otherwise noted.

LICENSED PROFESSIONAL ENGINEER
LESLIE E. ROBERTSON
No. 34360
UNIVERSITY OF THE STATE OF NEW YORK

SIGNED

DRAWN: TR

REVIEWED

A | B | C

13-K2.3-2