SKILLING, HELLE, CHRISTIANSEN, ROBERTSON — Structural & Civil Engineers

PROJECT: THE WORLD TRADE CENTER


TITLE: GIRDER TO COLUMN CONNECTION TYPICAL AT END PLATE


DATE: 11-20-72


REVISIONS

RELEASE FOR CONSTRUCTION 11-20-72

12-11-72

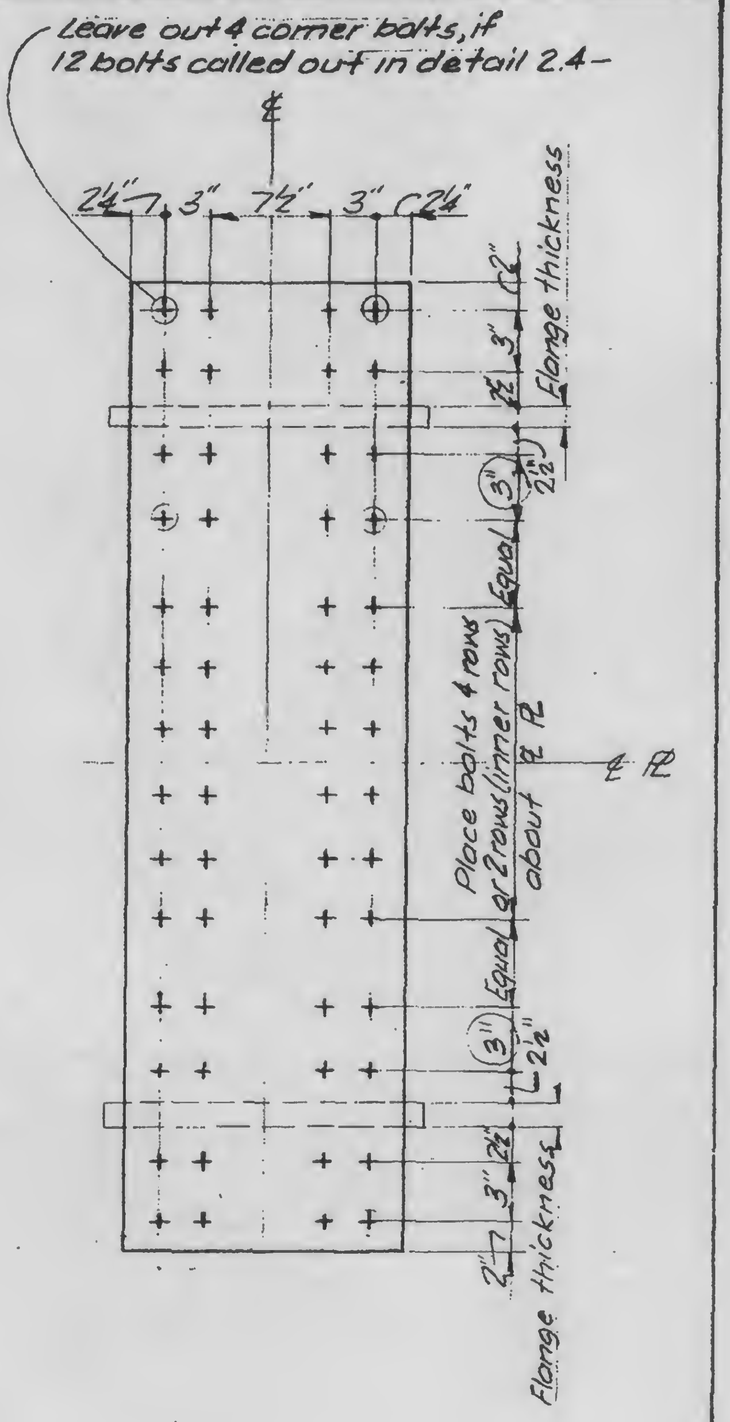

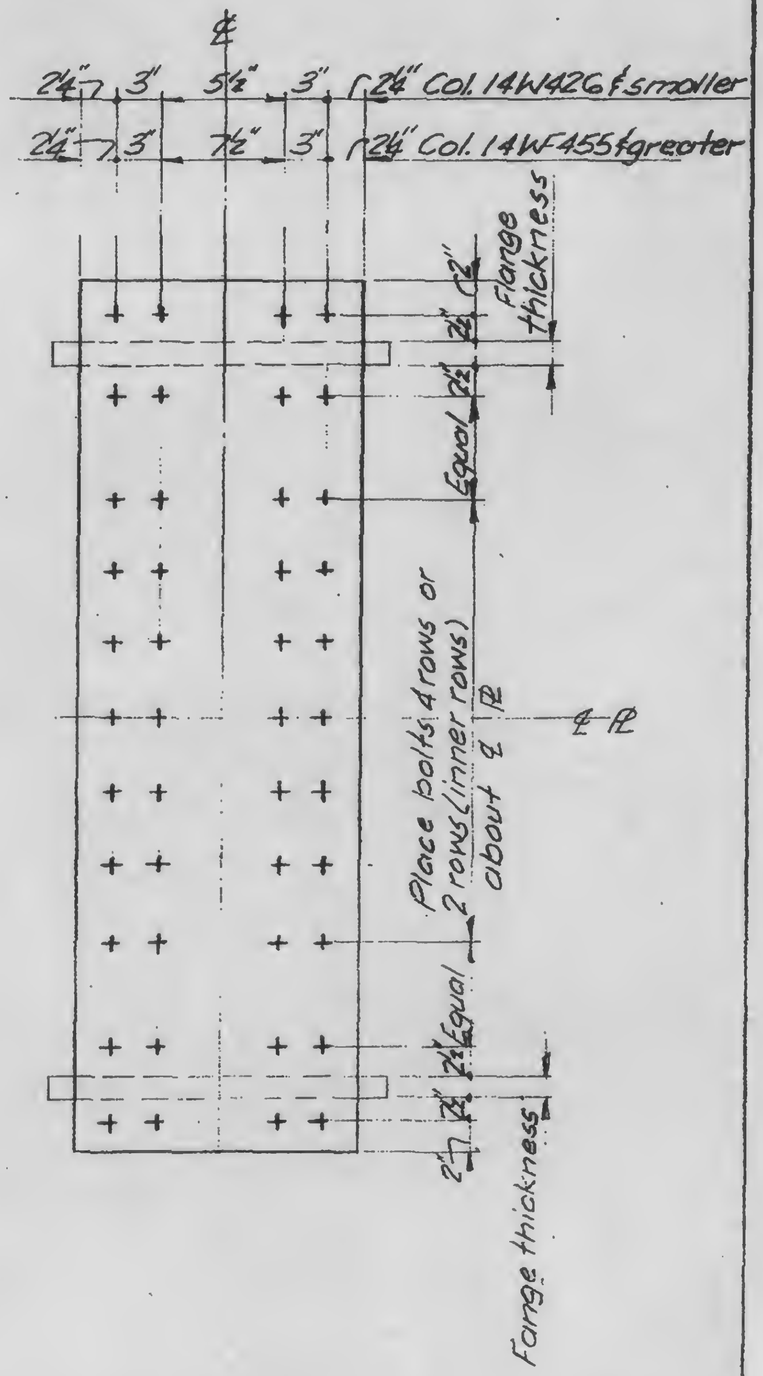

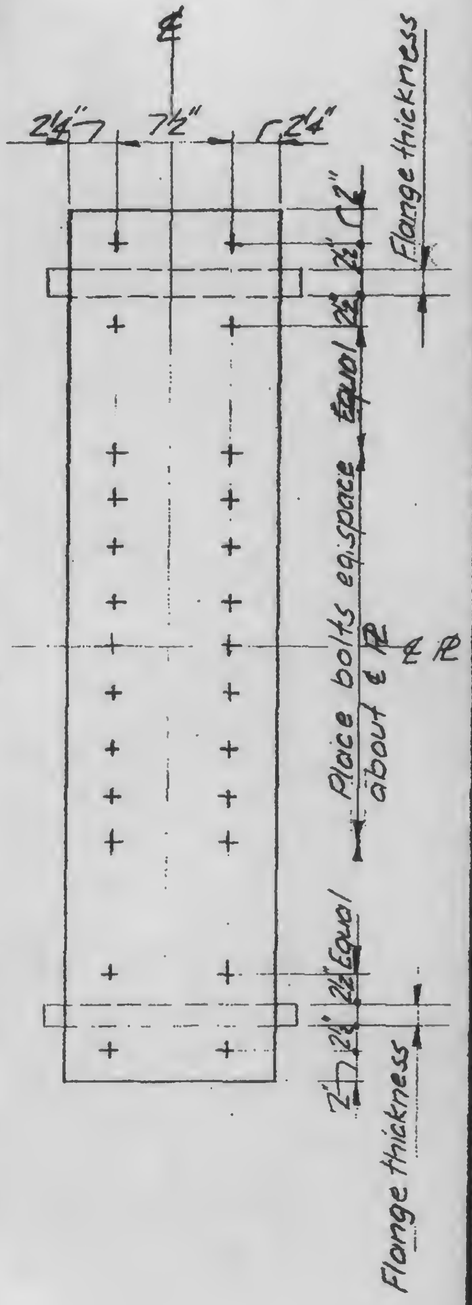

Notes to 2.4 Details

1. See specific 2.4 Details for number of bolts.
2. All bolts of 2.4 Details to be A490 X, unless otherwise noted.

LICENSED PROFESSIONAL ENGINEER — LESLIE E. ROBERTSON — No. 34360 — UNIVERSITY OF THE STATE OF NEW YORK

DESIGNED

DRAWN TR

REVIEWED

A B C

13-K2.3-2