SKILLING, HELLE, CHRISTIANSEN, ROBERTSON — Structural & Civil Engineers

PROJECT THE WORLD TRADE CENTER | TITLE GIRDER COLUMN DETAILS | DATE 11-3-72

REVISIONS

General Revision Released for Construction 11-20-72

2-5-73

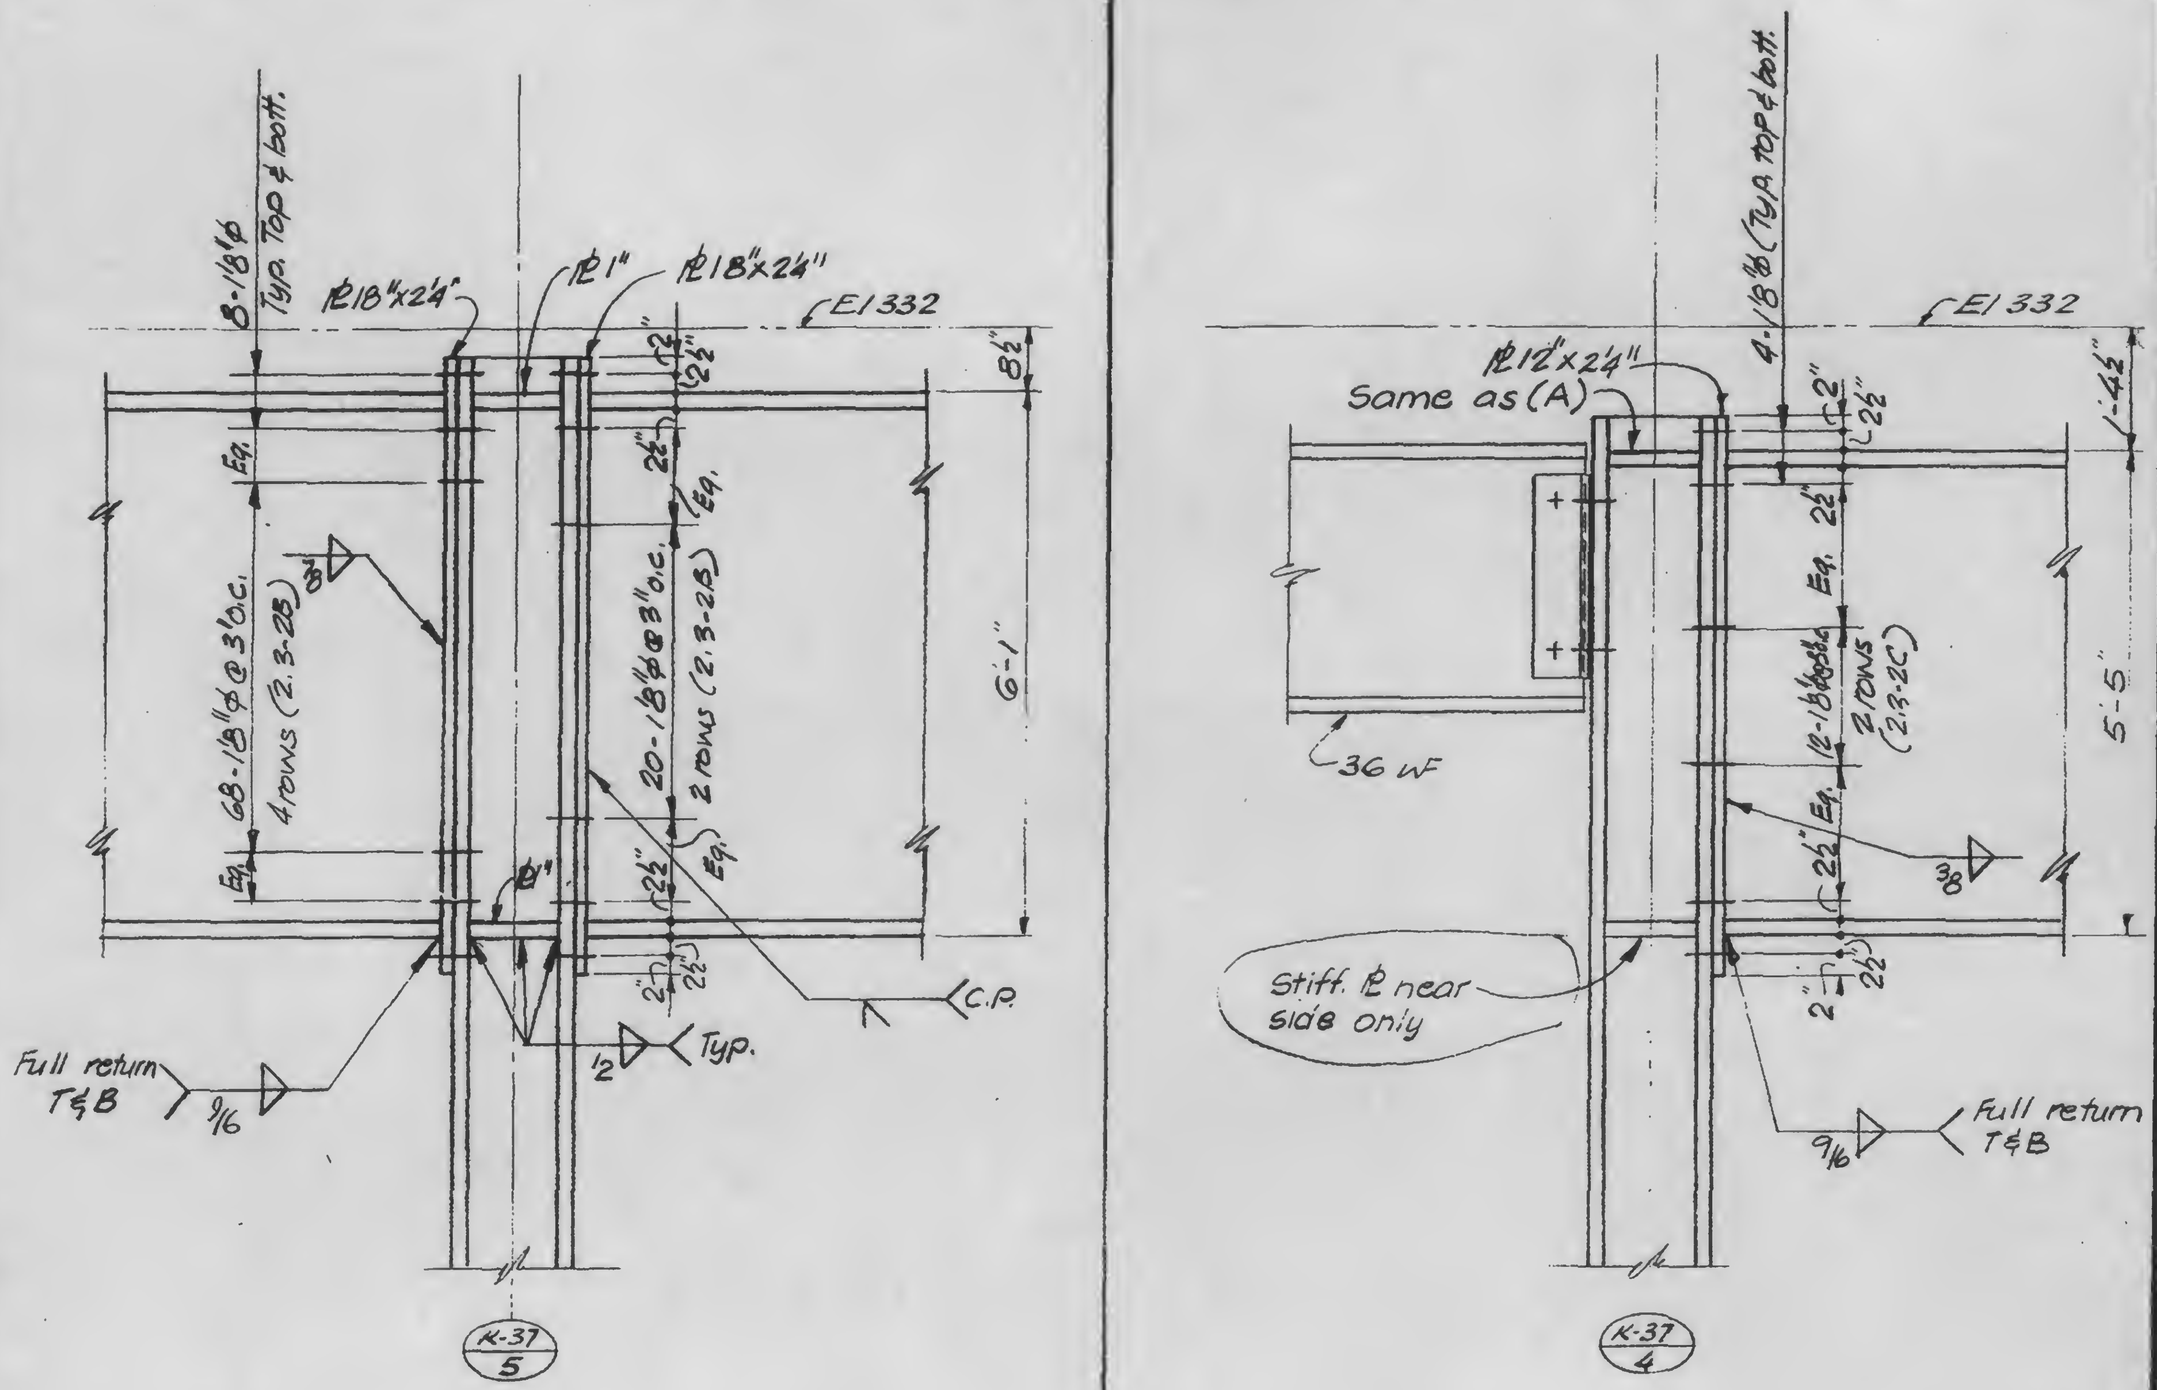

Note: All bolts A490X on this sheet

LICENSED PROFESSIONAL ENGINEER LESLIE E. ROBERTSON No. 34360 UNIVERSITY OF THE STATE OF NEW YORK

DESIGNED

DRAWN John Gracing

REVIEWED

A | B

13-K2.4-4