SKILLING, HELLE, CHRISTIANSEN, ROBERTSON — Structural & Civil Engineers

PROJECT THE WORLD TRADE CENTER | TITLE GIRDER COLUMN - DETAILS | DATE 11-3-72

REVISIONS

General Revision Released for Construction 11-20-72

12-11-72

2-5-73

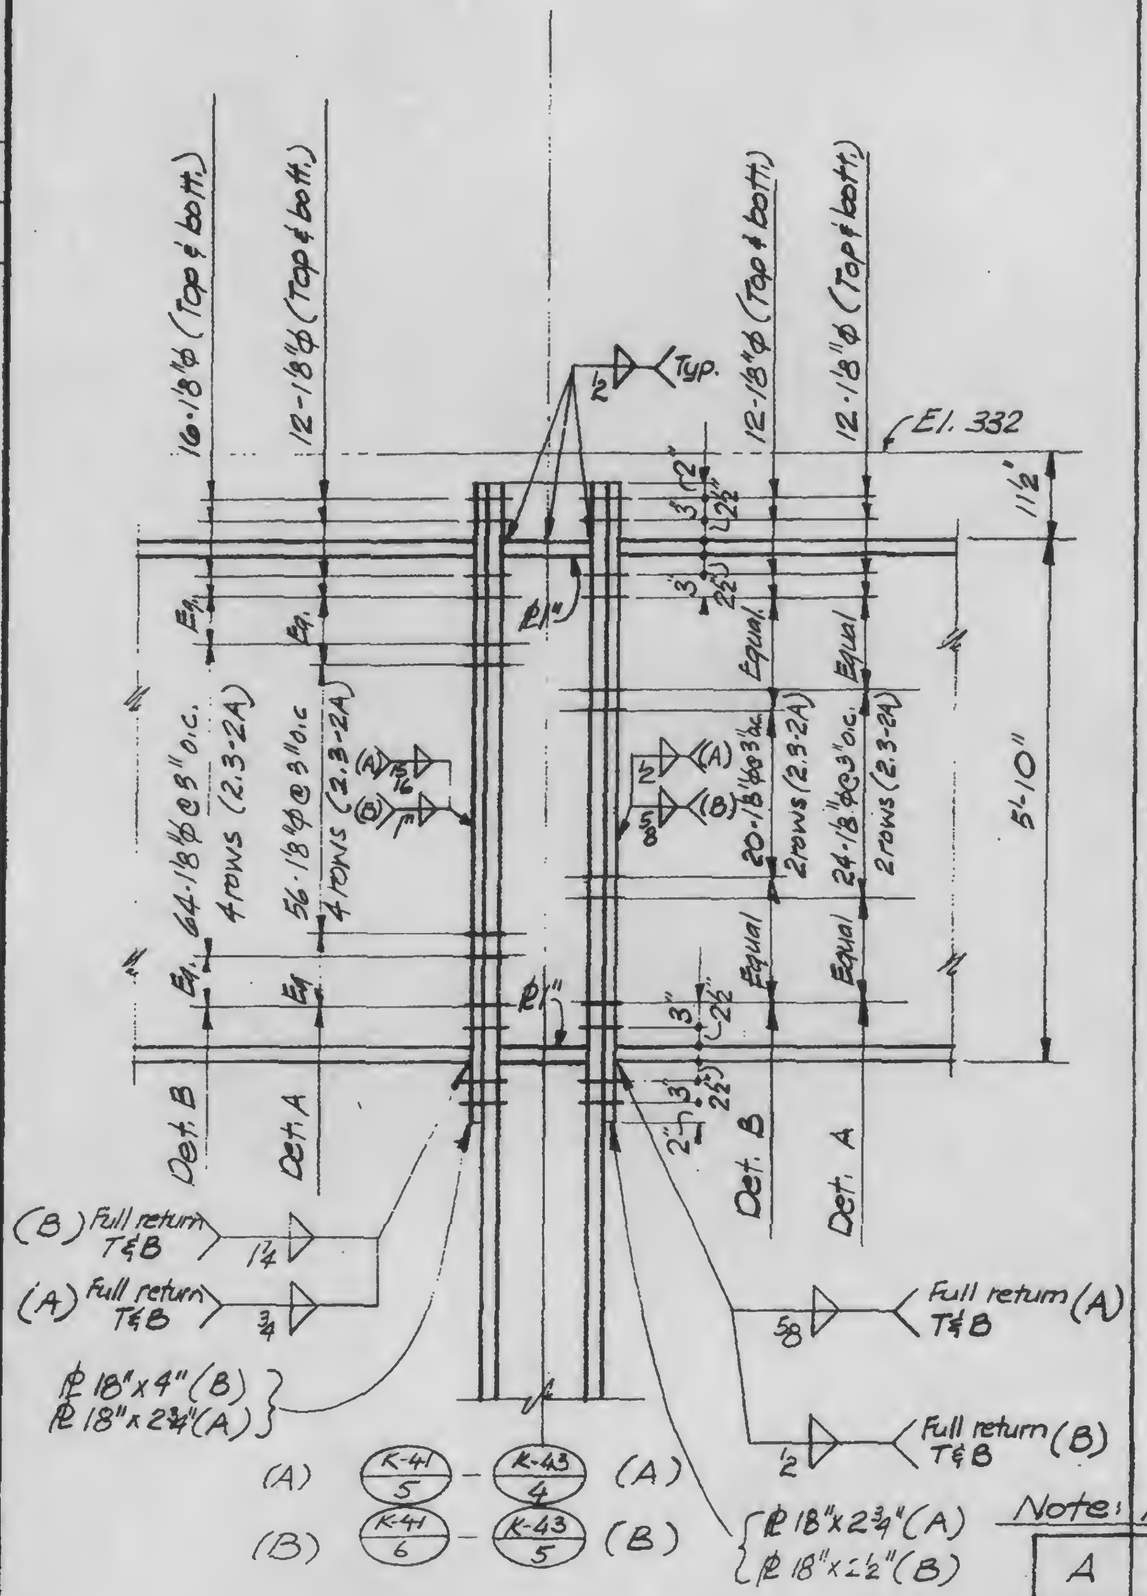

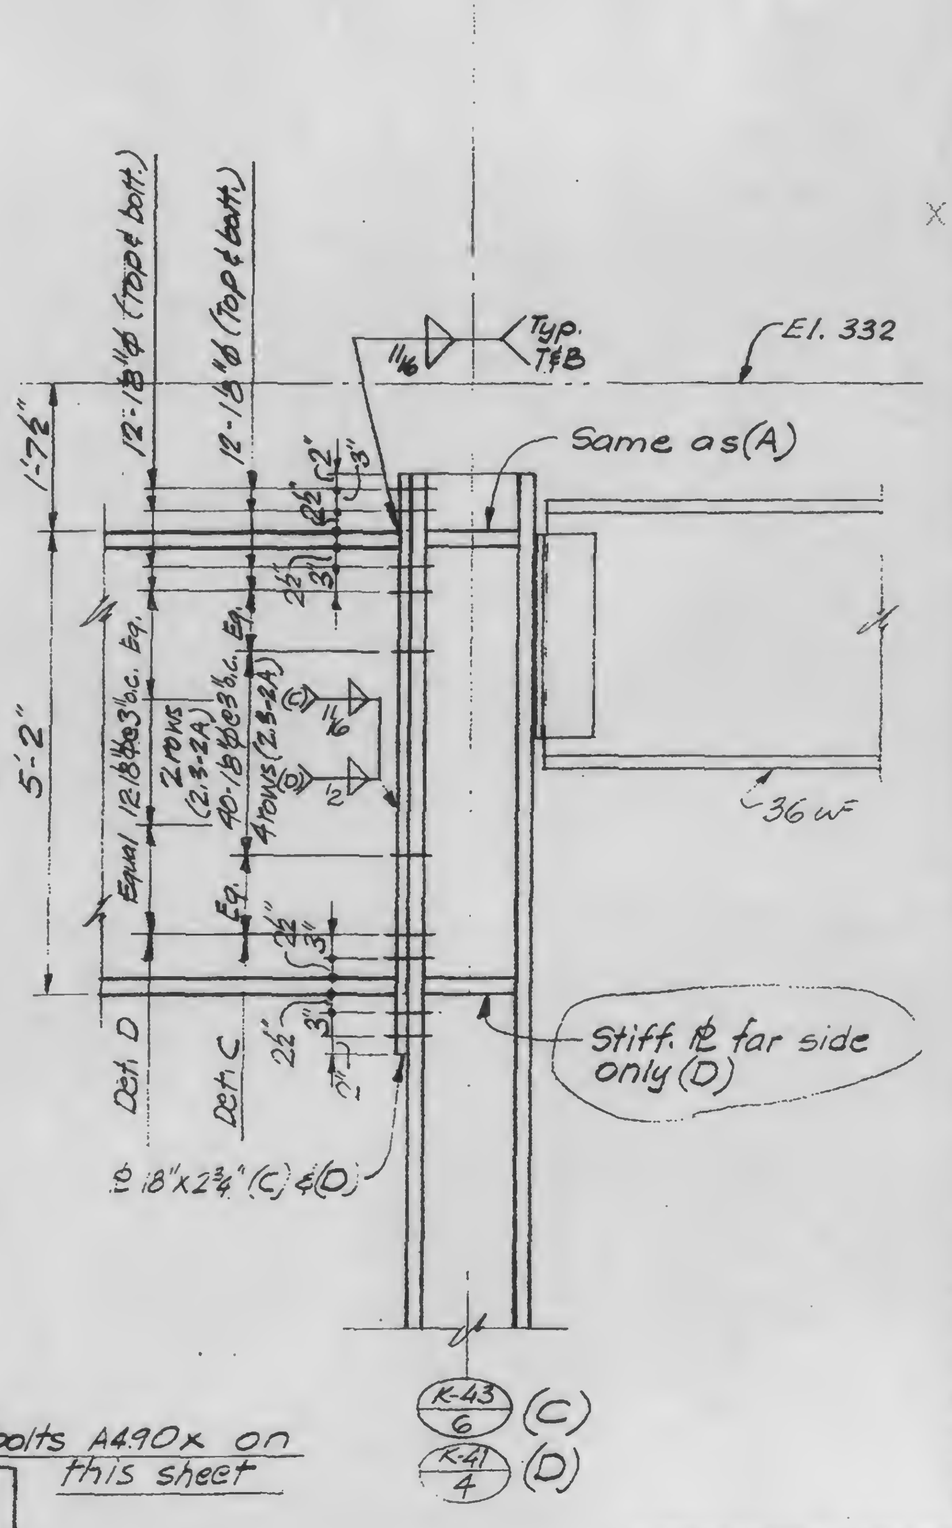

Note: All bolts A490x on this sheet

A	C
B	D

LICENSED PROFESSIONAL ENGINEER — LESLIE E. ROBERTSON — No. 34360 — UNIVERSITY OF THE STATE OF NEW YORK

DESIGNED

DRAWN

REVIEWED

13-K 2.4-5