SKILLING, HELLE, CHRISTIANSEN, ROBERTSON — Structural & Civil Engineers

PROJECT: THE WORLD TRADE CENTER


TITLE: GIRDER COLUMNS DETAILS


DATE: 11-3-72


REVISIONS

RELEASE FOR CONSTRUCTION 11-20-72

4-20-73

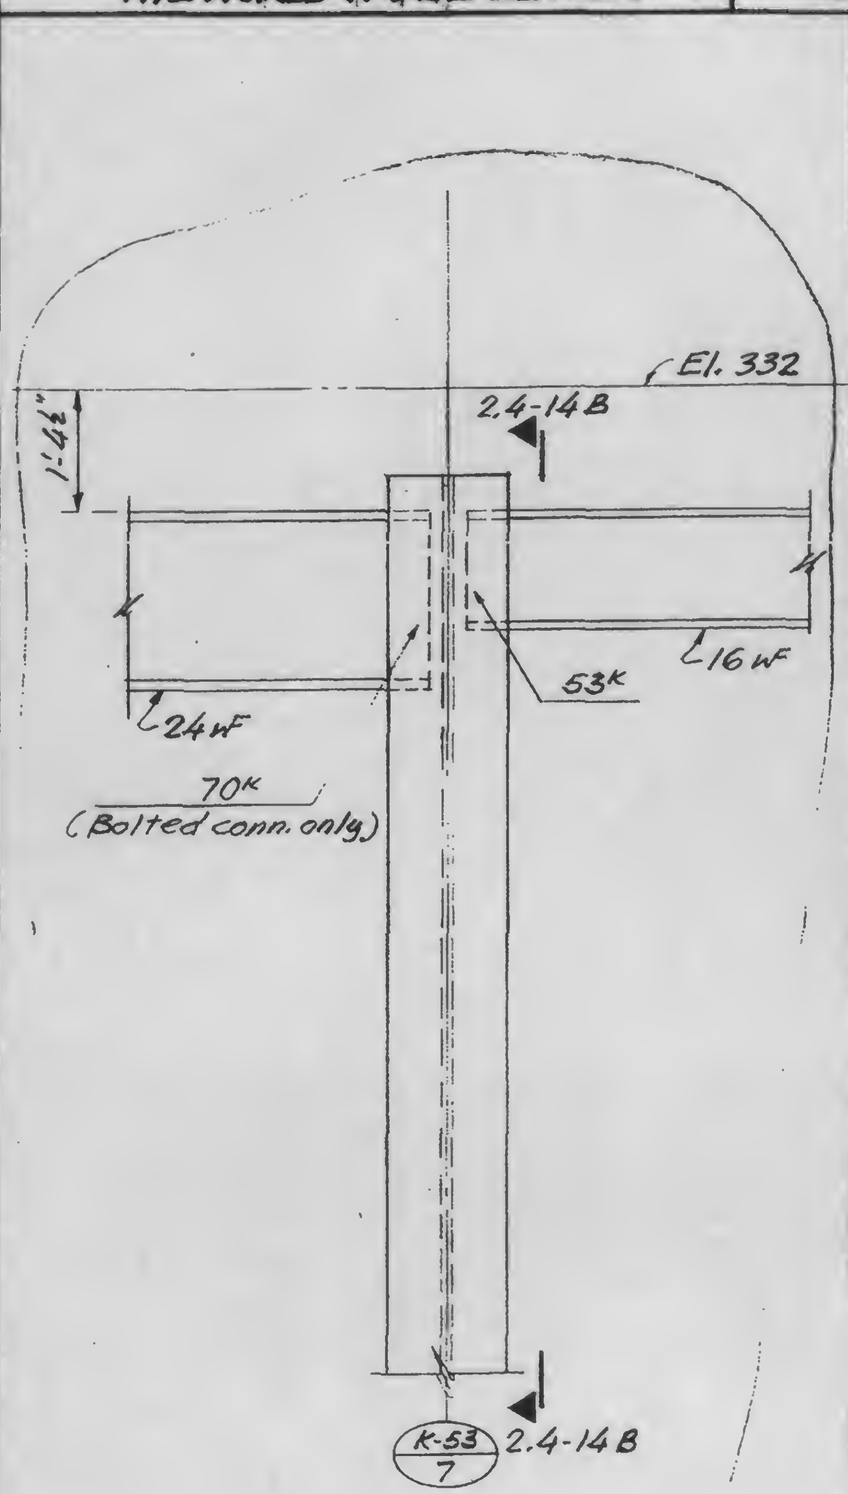

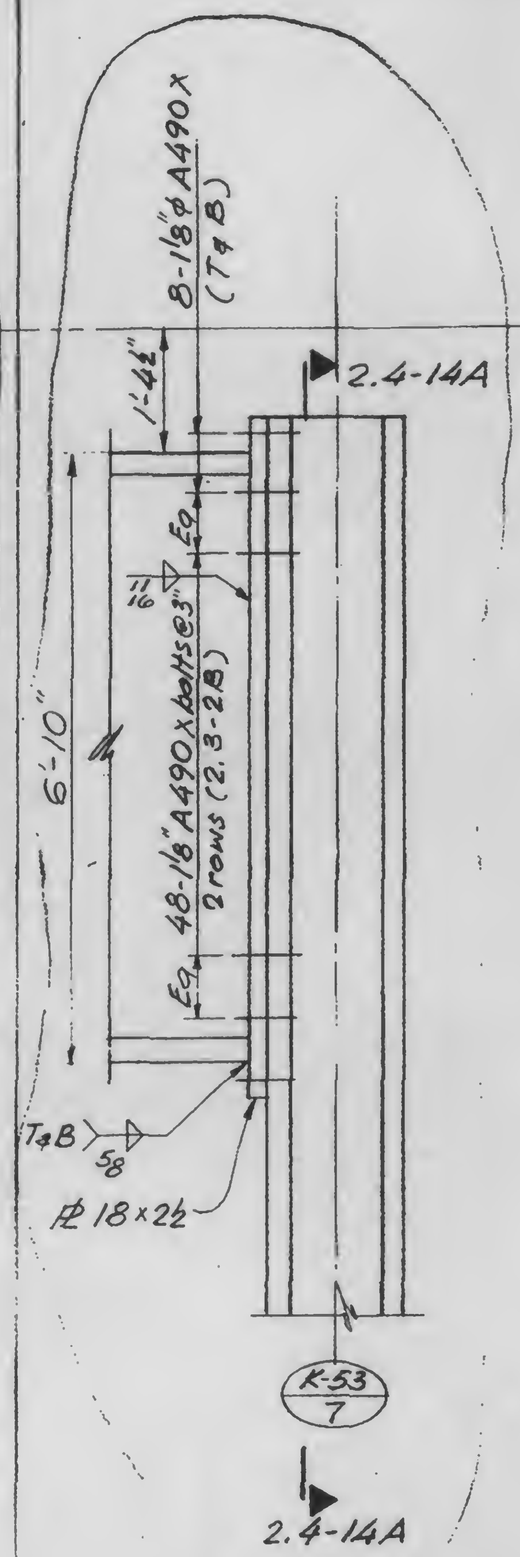

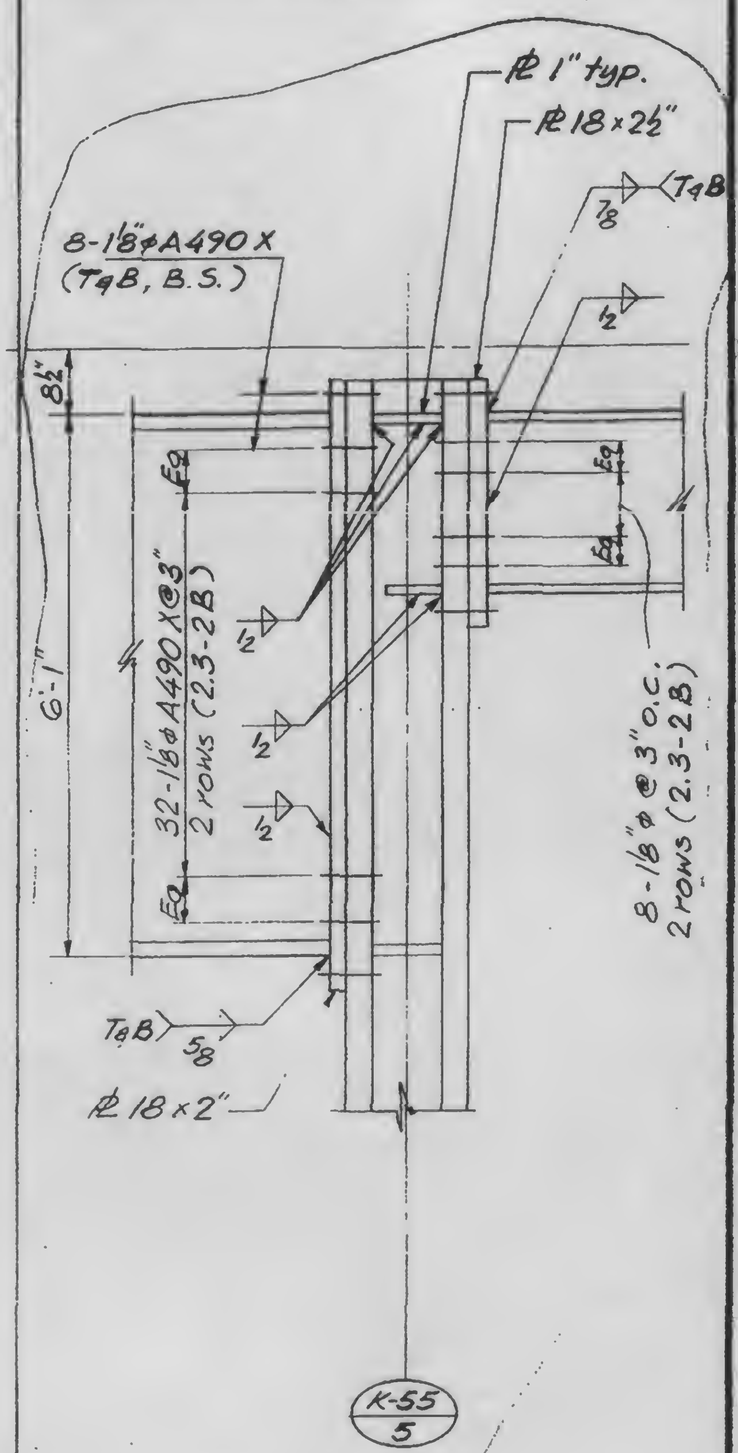

LICENSED PROFESSIONAL ENGINEER
LESLIE E. ROBERTSON
No. 34360
UNIVERSITY OF THE STATE OF NEW YORK

DESIGNED K. Chiang

DRAWN

REVIEWED

A | B | C

13-K2.4-14