

SKILLING, HELLE, CHRISTIANSEN, ROBERTSON . Structural & Civil Engineers


PROJECT THE WORLD TRADE CENTER | TITLE GIRDER ELEVATIONS | DATE 11-3-72


REVISIONS

Released for construction 11-20-72

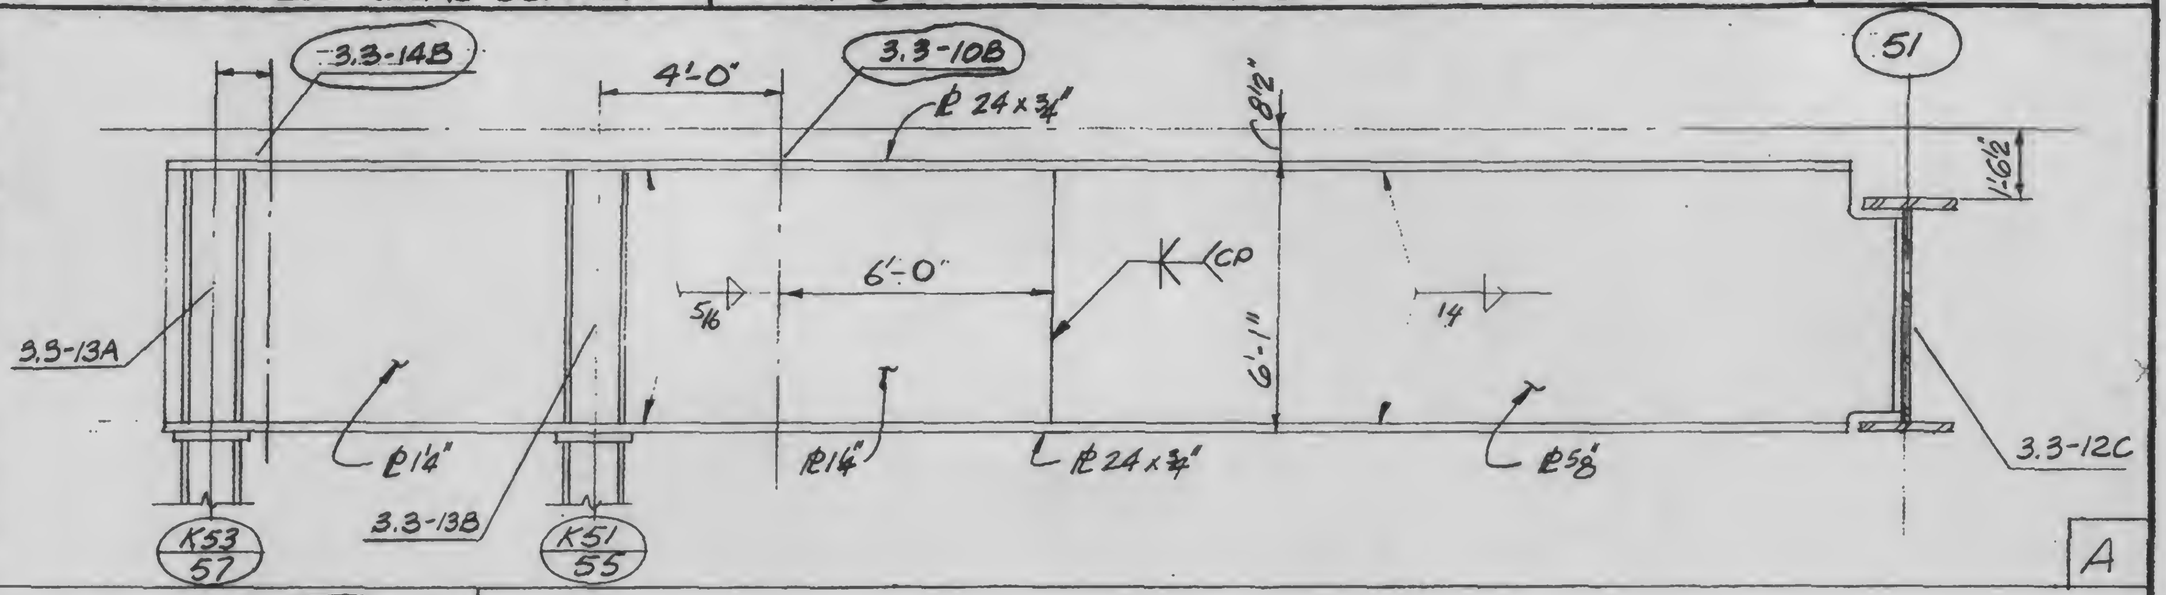

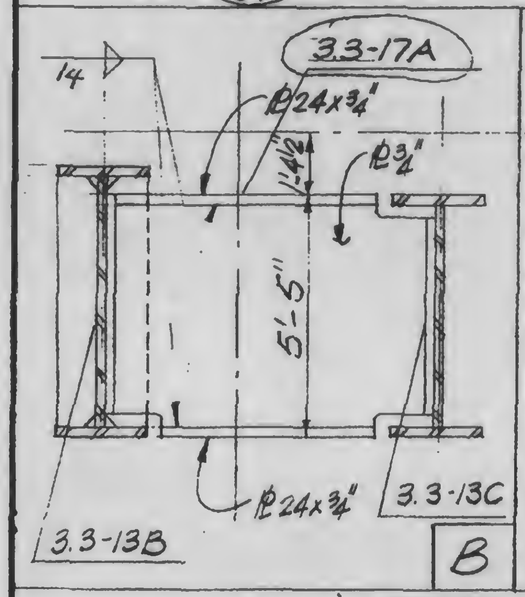

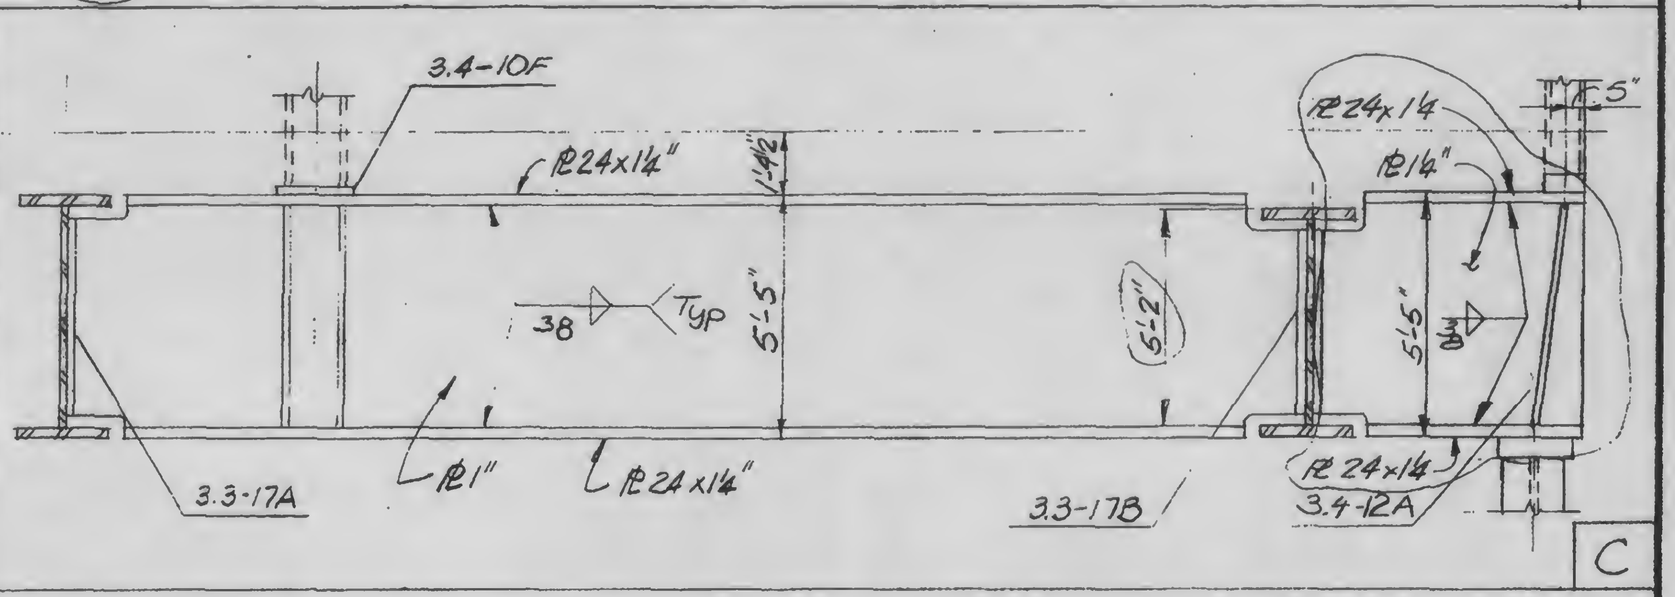

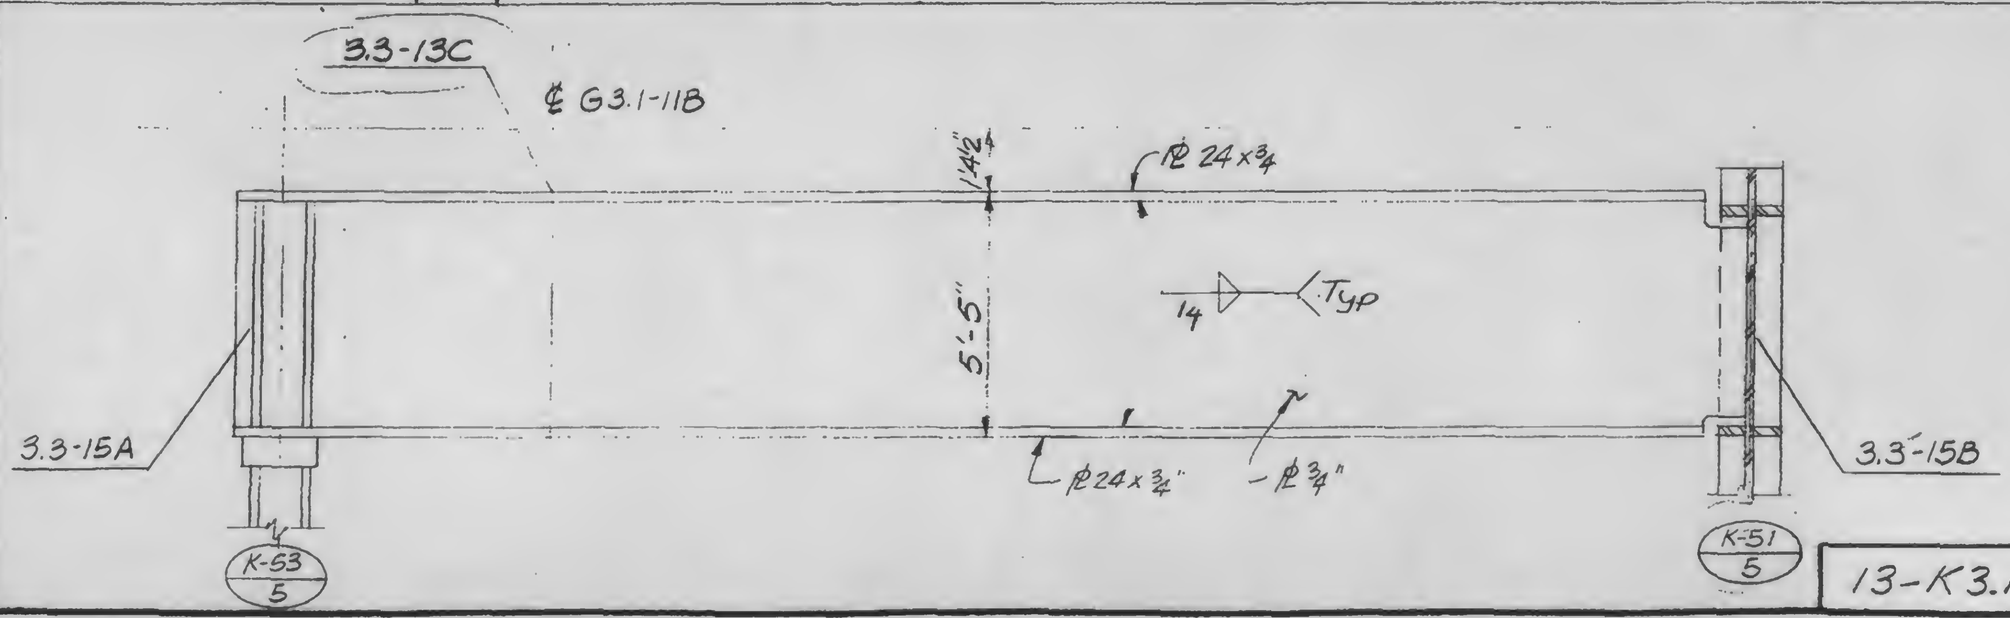

13-K3.1-11

LICENSED PROFESSIONAL ENGINEER
LESLIE E. ROBERTSON
No. 34360
UNIVERSITY OF THE STATE OF NEW YORK

DESIGNED

DRAWN A.L. Frangui

REVIEWED