SKILLING, HELLE, CHRISTIANSEN, ROBERTSON — Structural & Civil Engineers

PROJECT: THE WORLD TRADE CENTER


TITLE: GIRDER CONNECTION DETAILS

DATE: 11-3-72


REVISIONS


released for construction 11-20-72

12-11-72

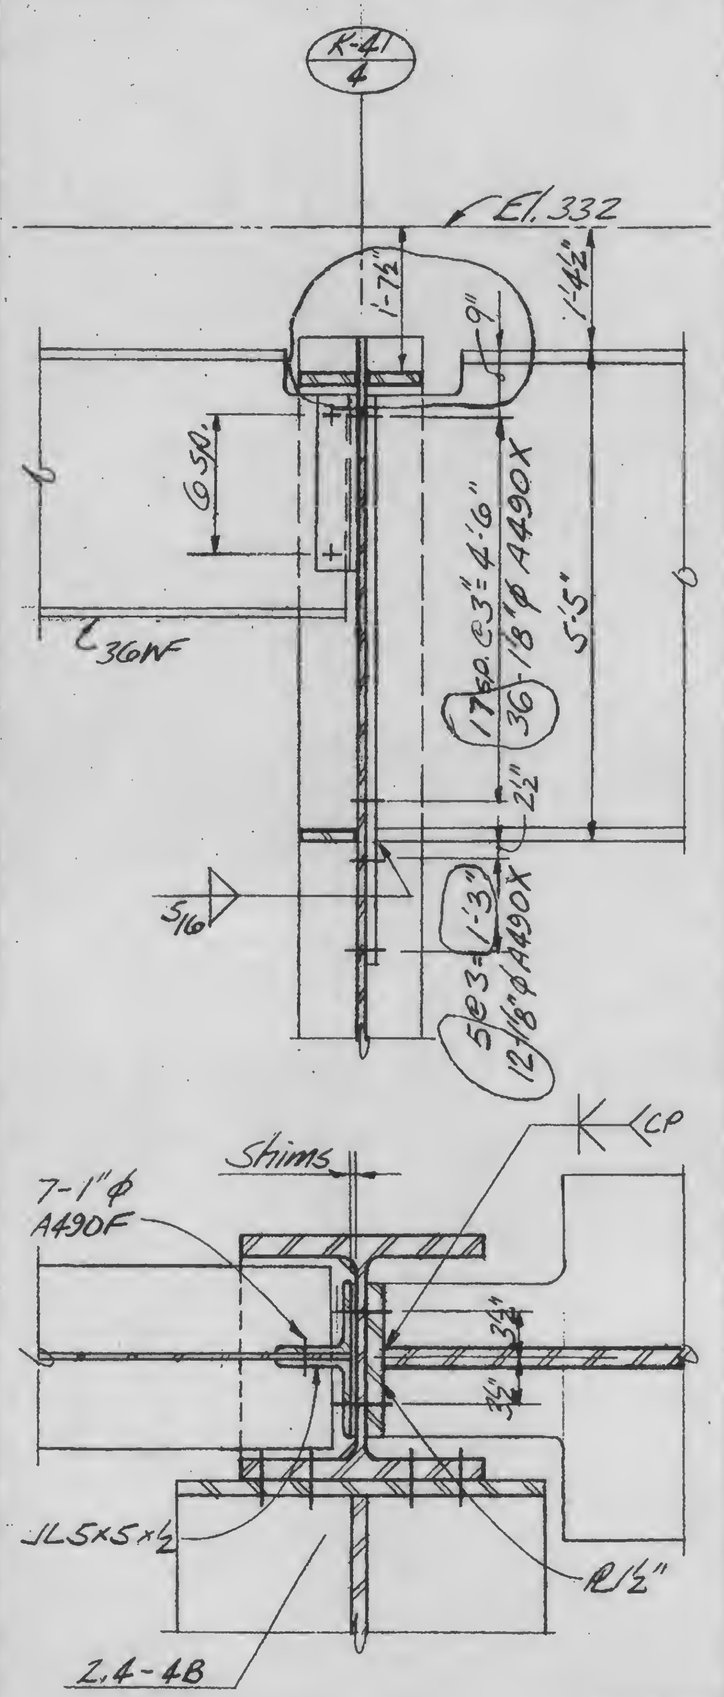


A

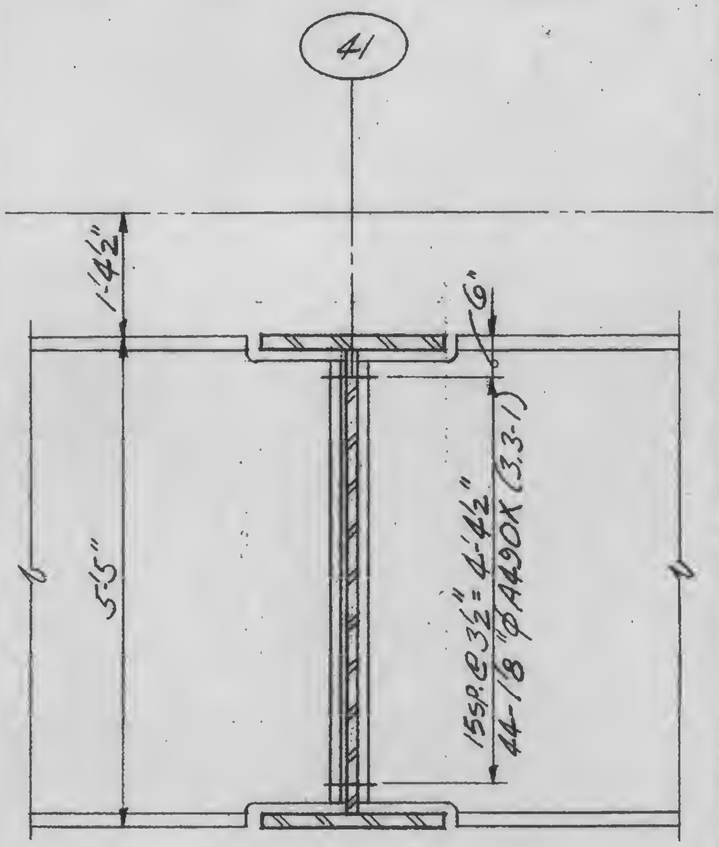


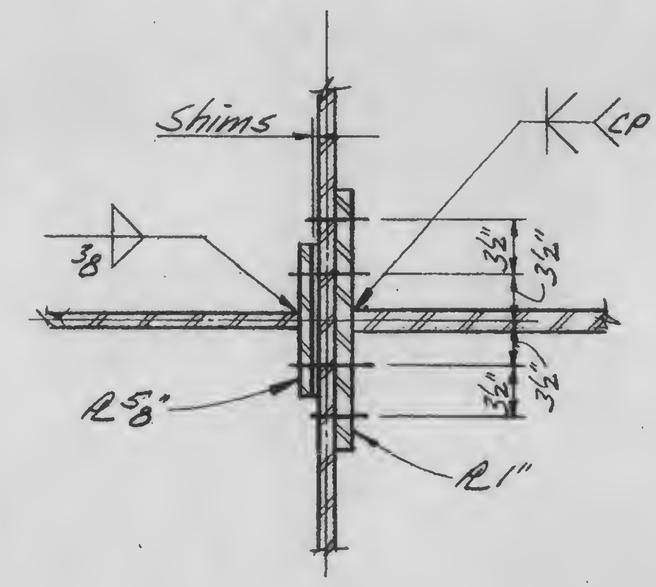

B

C

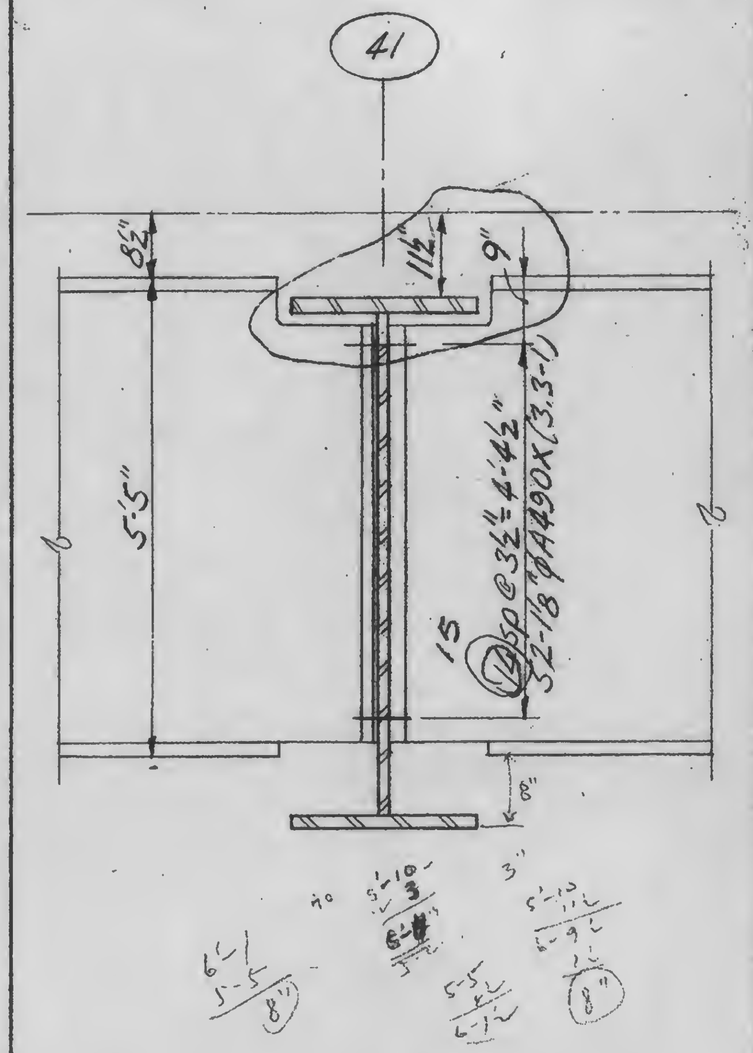

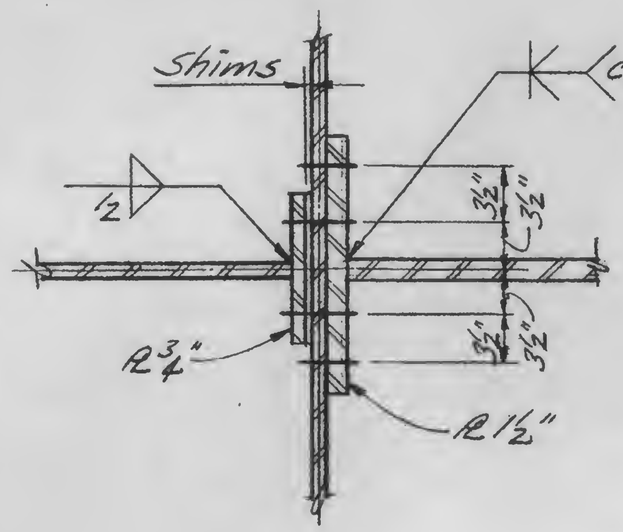

13-K3.3-3

LICENSED PROFESSIONAL ENGINEER
LESLIE E. ROBERTSON
No. 34360
UNIVERSITY OF THE STATE OF NEW YORK

SIGNED

DRAWN

REVIEWED