SKILLING, HELLE, CHRISTIANSEN, ROBERTSON — Structural & Civil Engineers


PROJECT: THE WORLD TRADE CENTER

TITLE: GIRDER CONNECTION DETAILS


DATE: 11-3-72

REVISIONS


Released for construction 11-20-72

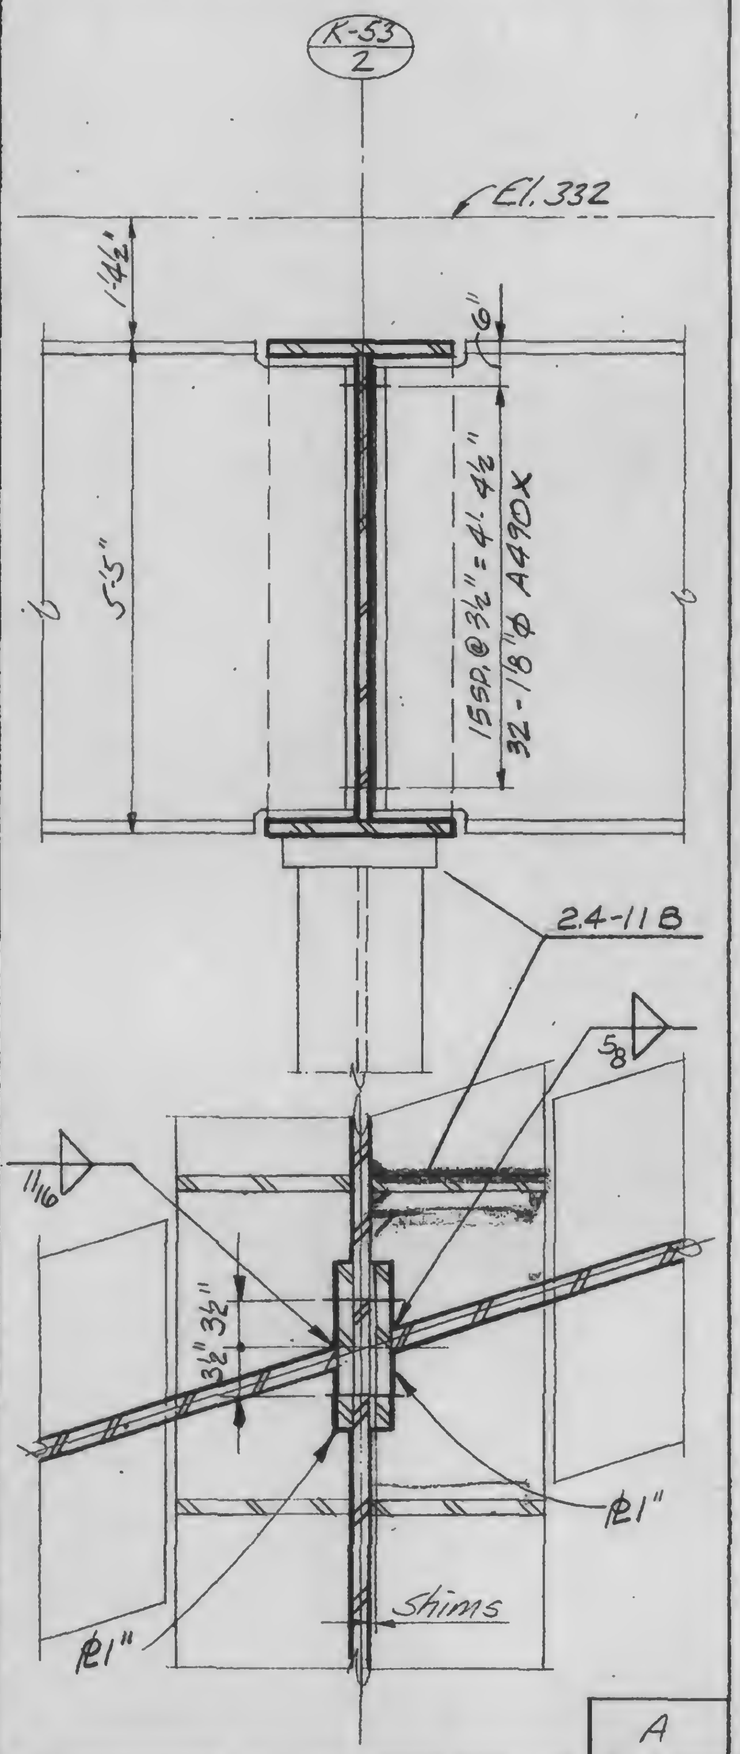

A

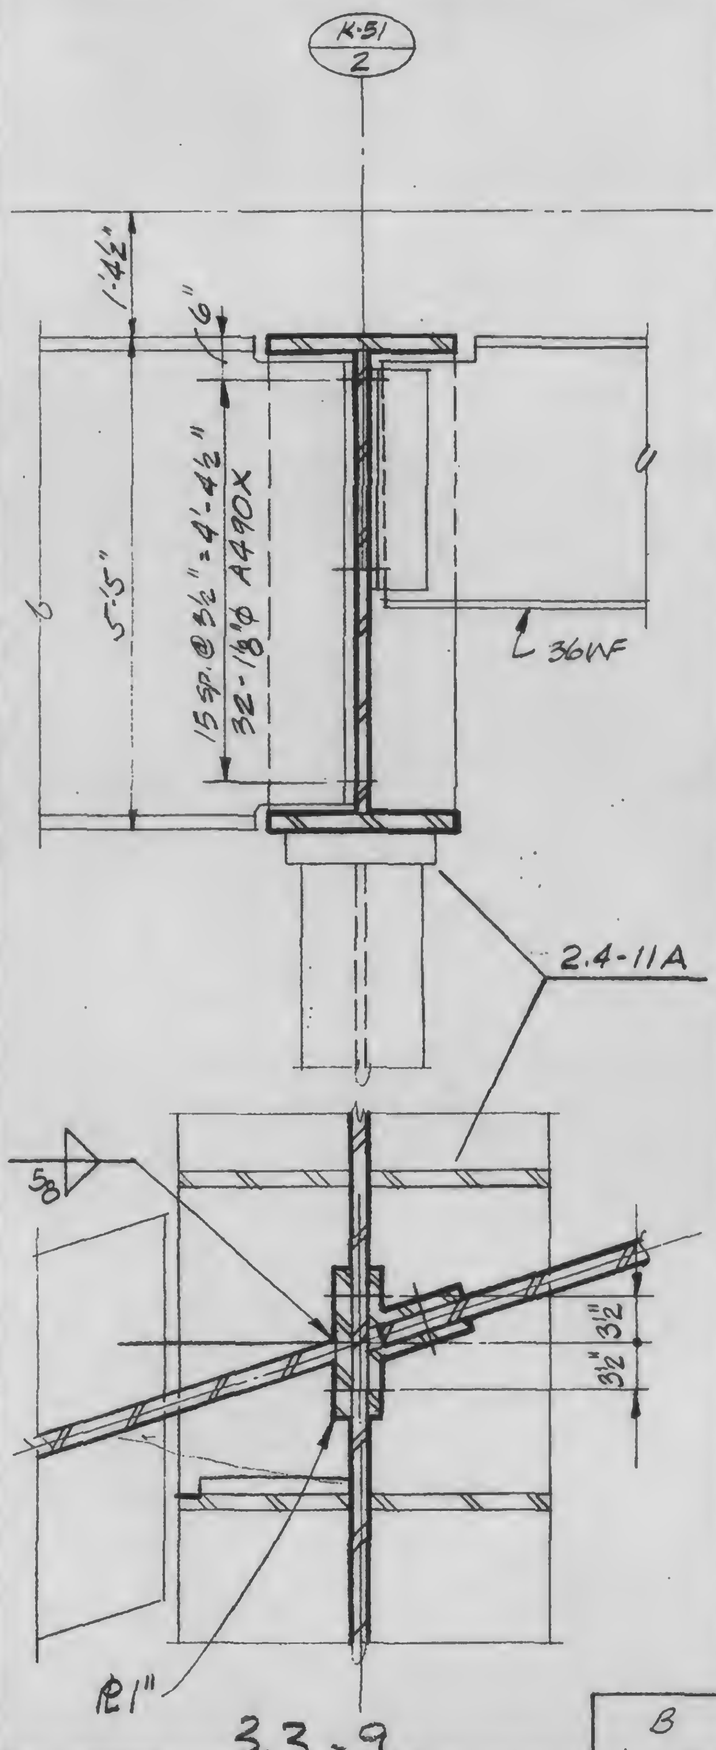

B

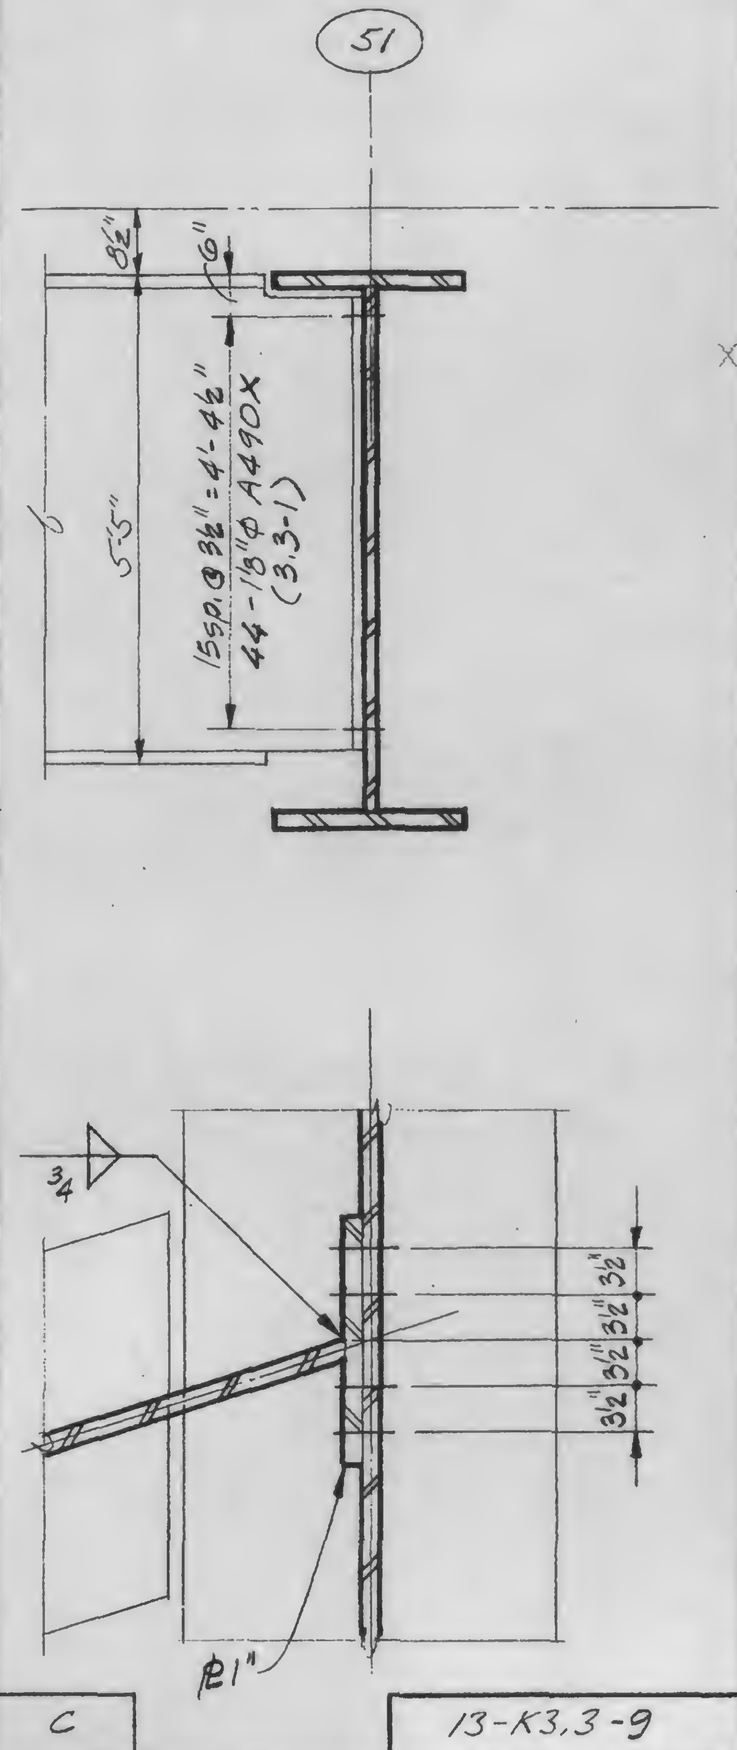

C

3.3-9

13-K3.3-9

LICENSED PROFESSIONAL ENGINEER
LESLIE E. ROBERTSON
No 34960
UNIVERSITY OF THE STATE OF NEW YORK

DESIGNED

DRAWN

REVIEWED