SKILLING, HELLE, CHRISTIANSEN, ROBERTSON — Structural & Civil Engineers

PROJECT: THE WORLD TRADE CENTER — BALLROOM GIRDER - SLIDE CONNECTION — DATE: 11-3-72

REVISIONS

General Revision Released for construction 11-24-72

3-21-73

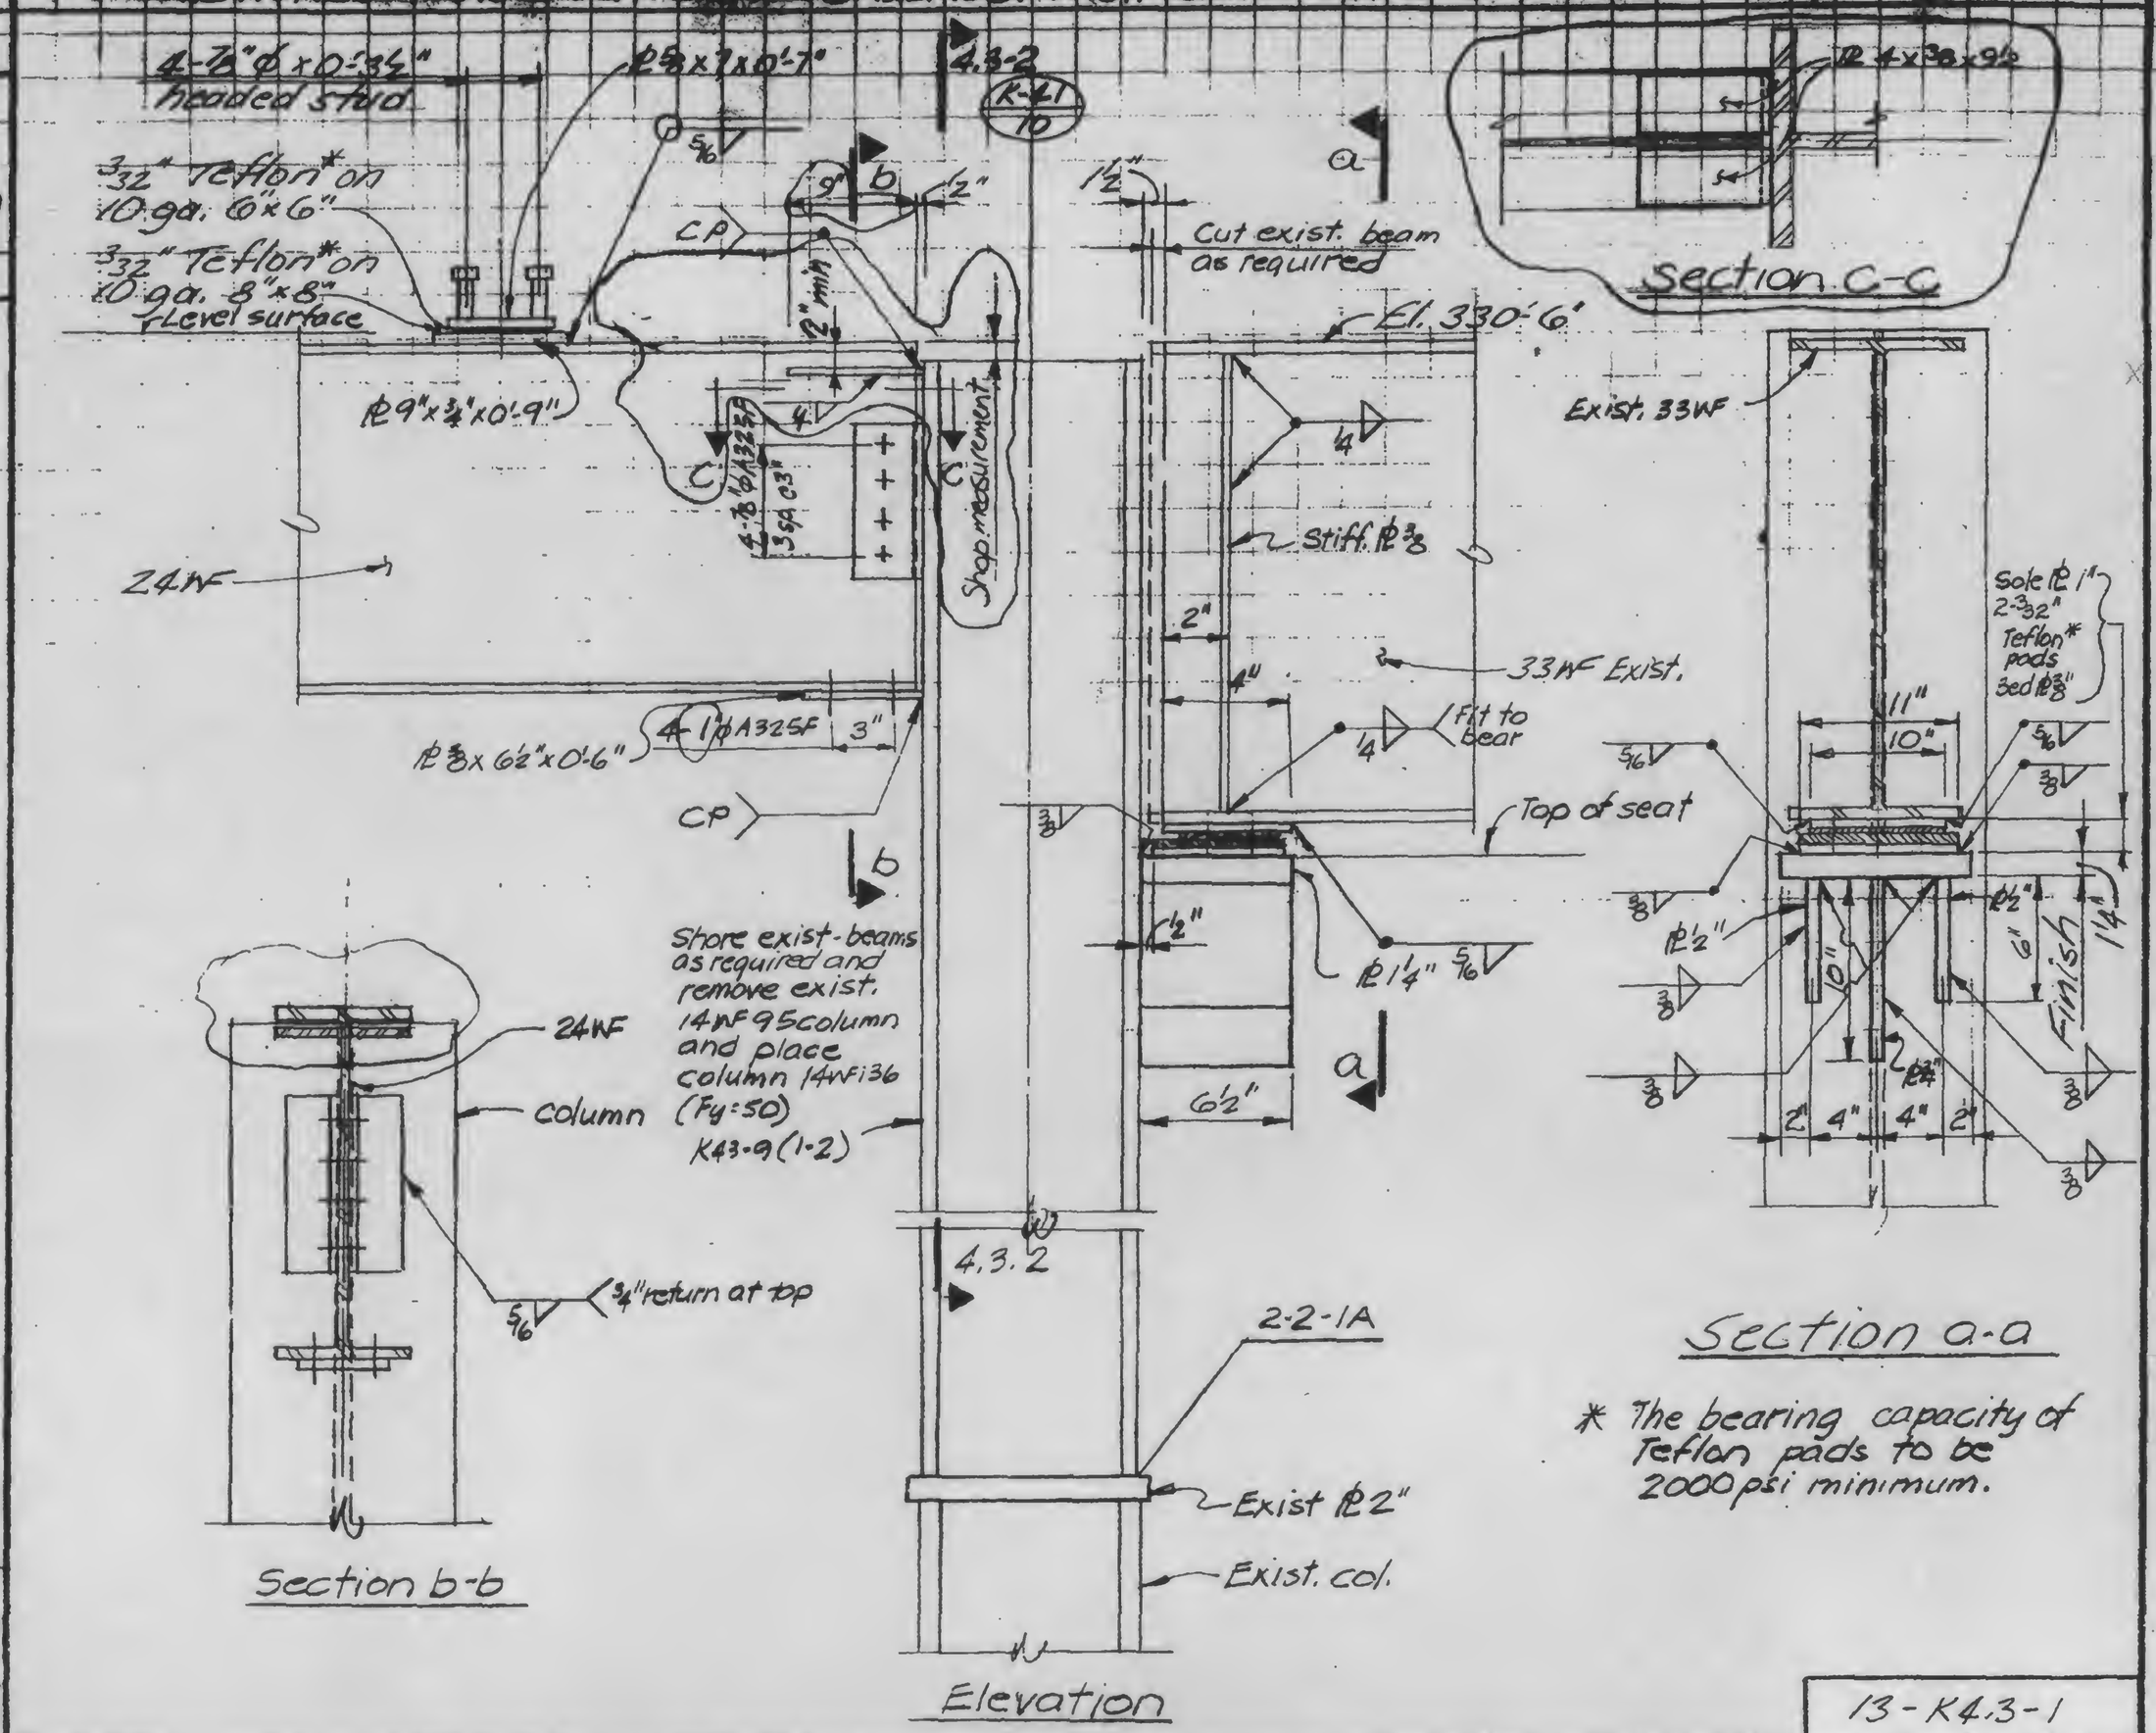

* The bearing capacity of Teflon pads to be 2000 psi minimum.

LICENSED PROFESSIONAL ENGINEER LESLIE E. ROBERTSON No. 34360 UNIVERSITY OF THE STATE OF NEW YORK

DESIGNED

DRAWN

REVIEWED

13-K4.3-1