SKILLING, HELLE, CHRISTIANSEN, ROBERTSON — Structural & Civil Engineers

PROJECT: THE WORLD TRADE CENTER | TITLE: BALLROOM GIRDER - END CONNECTION | DATE: 11-3-72

REVISIONS

General revision released for construction 11-24-72

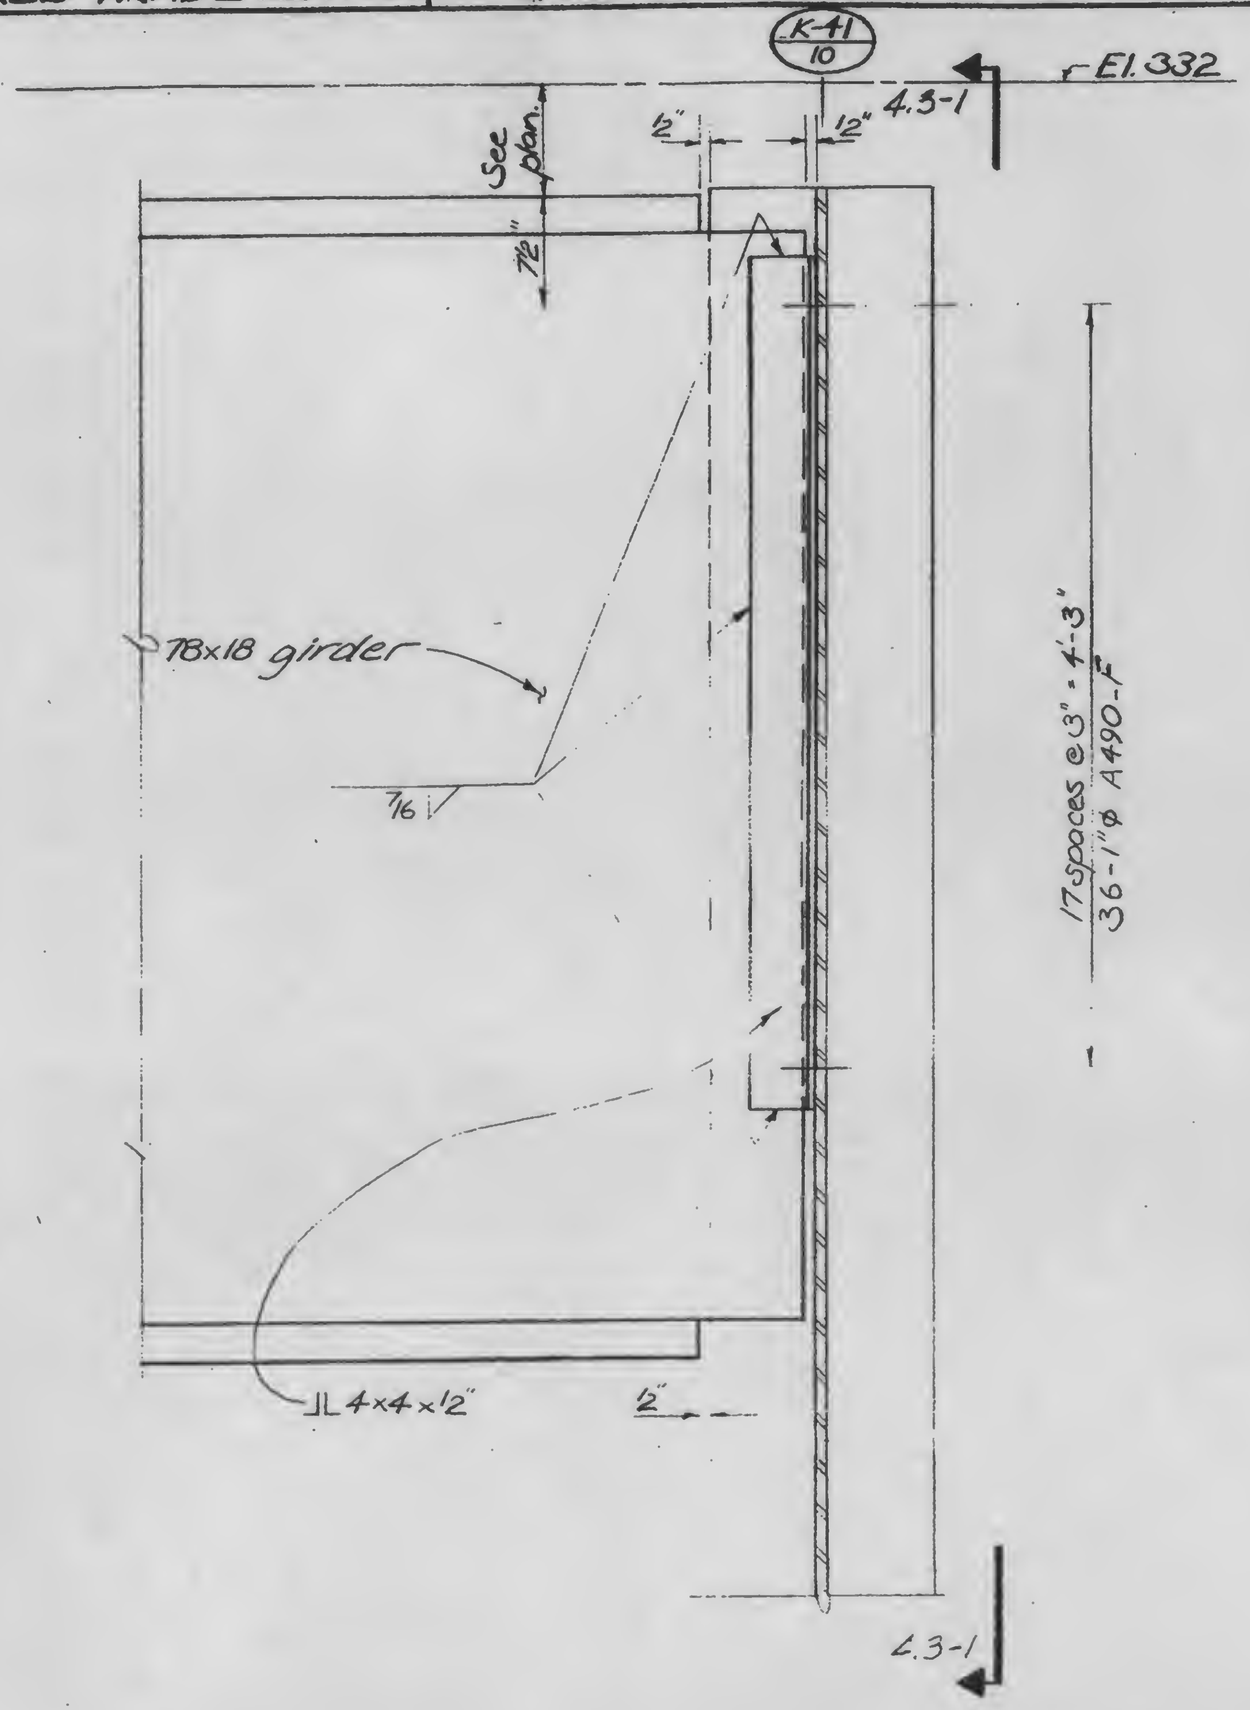

DESIGNED

DRAWN

REVIEWED

13-K 4.3-2