
SKILLING, HELLE, CHRISTIANSEN, ROBERTSON — Structural & Civil Engineers


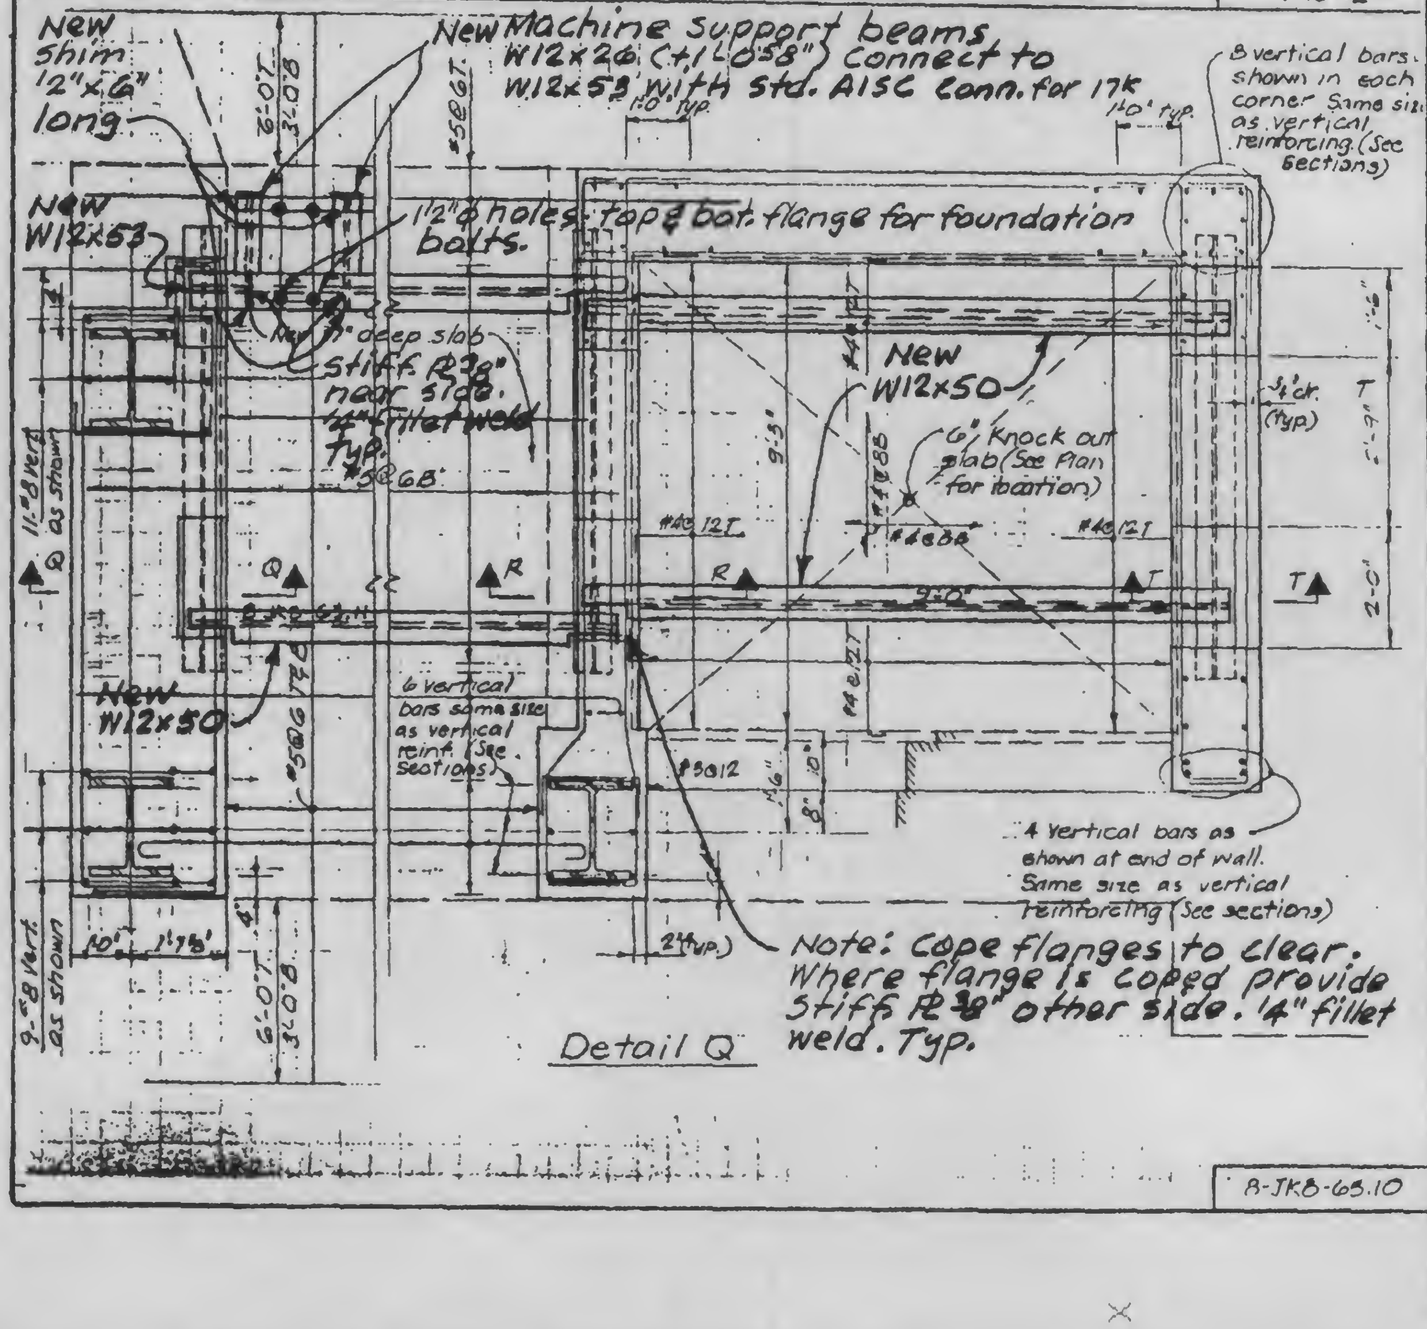

B-JKB-65.10

ELEVATOR BUFFER BEAMS

WTC-1978 HOTEL-SUPPORT REV.

PROJECT NO. 701.283

DRAWING NO. 13-K19 20.4

DATE 5-31-79

SKILLING, HELLE, CHRISTIANSEN, ROBERTSON
CONSULTING STRUCTURAL AND CIVIL ENGINEERS