SKILLING, HELLE, CHRISTIANSEN, ROBERTSON
CONSULTING STRUCTURAL AND CIVIL ENGINEERS





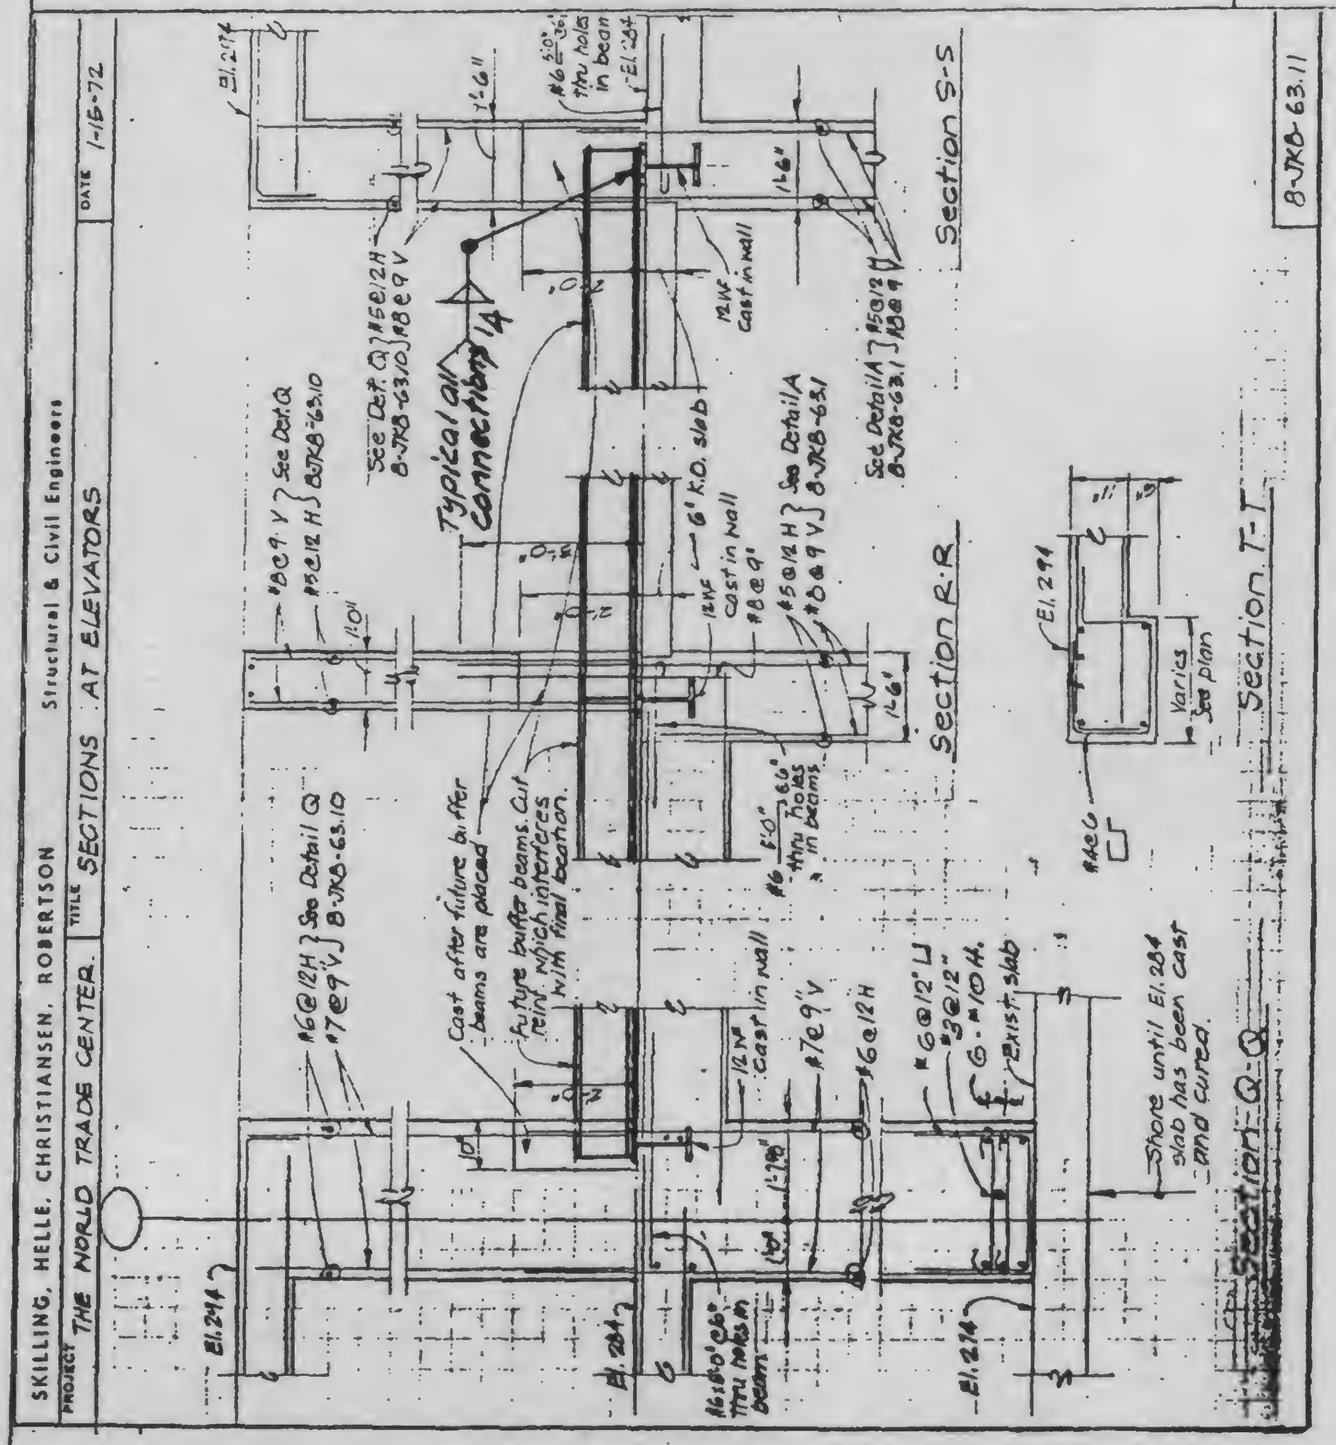

Note: Concrete for placing in wall pockets after installation of buffer beam shall be f'c = 3000 psi stone aggregate non-shrink concrete.