SKILLING, HELLE, CHRISTIANSEN, ROBERTSON — Structural & Civil Engineers


PROJECT THE WORLD TRADE CENTER | TITLE GIRDER ELEVATION LINE 31 | DATE 11-3-72

REVISIONS

RELEASE FOR CONSTRUCTION 11-20-72

2-5-73

4-2-73

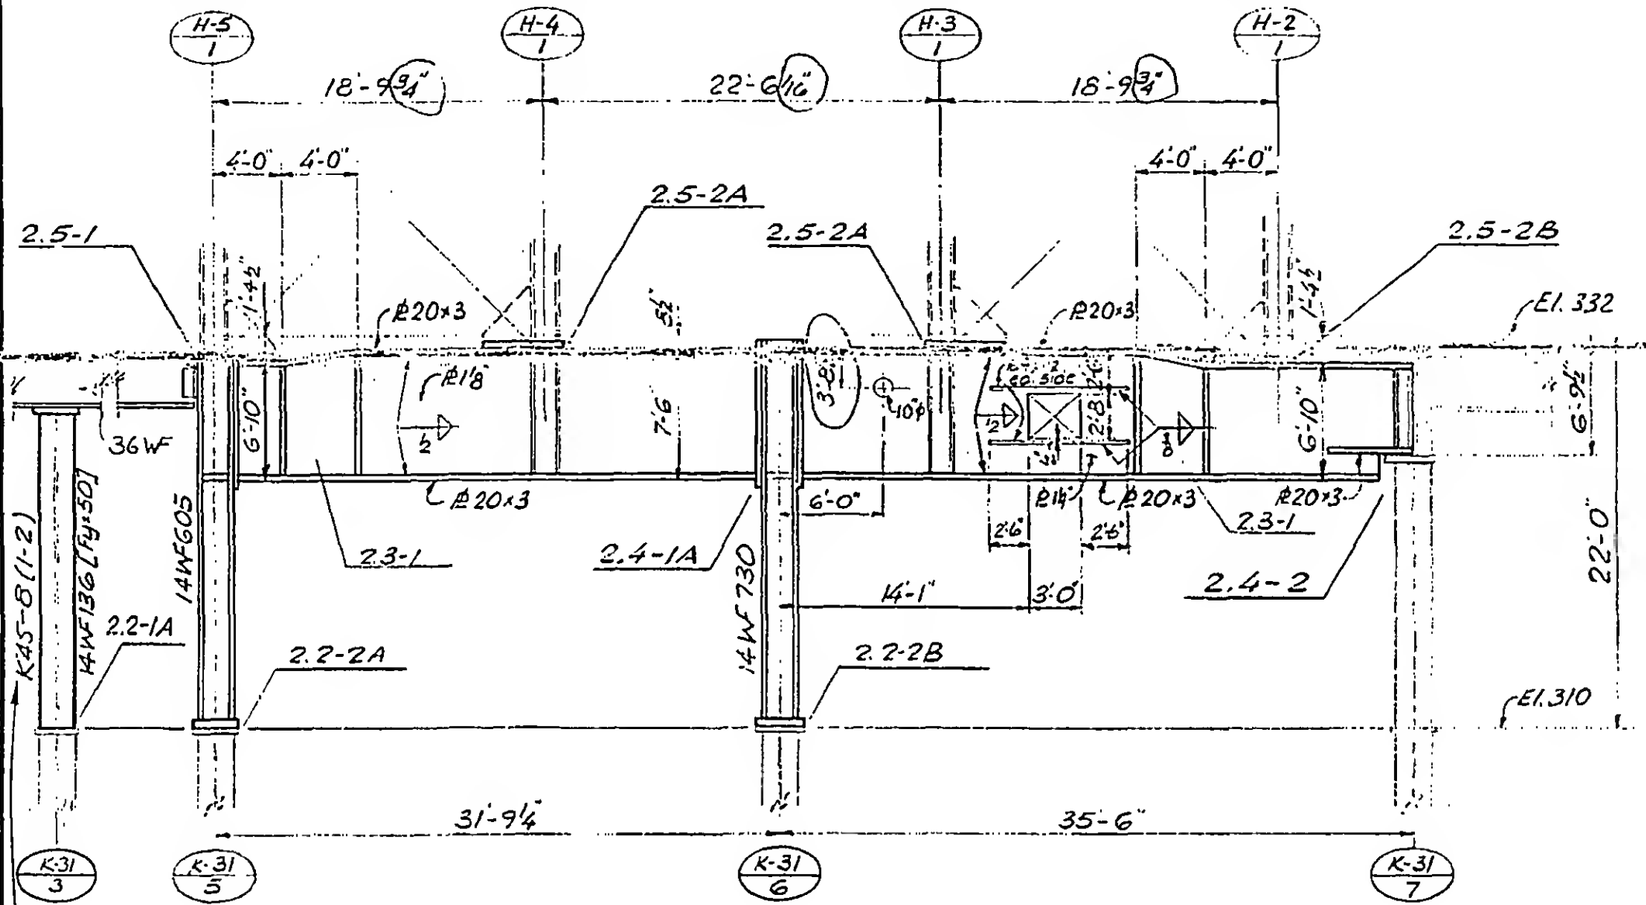


Note

Cols. designated with KXX-X(X-X) are as fabricated. Columns to be reworked as reqd and used in locations indicated.

LICENSED PROFESSIONAL ENGINEER — LESLIE E. ROBERTSON — No 34360 — UNIVERSITY OF THE STATE OF NEW YORK

DESIGNED

DRAWN John Gricevich

REVIEWED

13-K2.1-1