SKILLING, HELLE, CHRISTIANSEN, ROBERTSON — Structural & Civil Engineers


PROJECT THE WORLD TRADE CENTER | TITLE GIRDER ELEVATION LINE 37 | DATE 11-3-72

REVISIONS

RELEASE FOR CONSTRUCTION 11-20-72

12-11-72

2-5-73

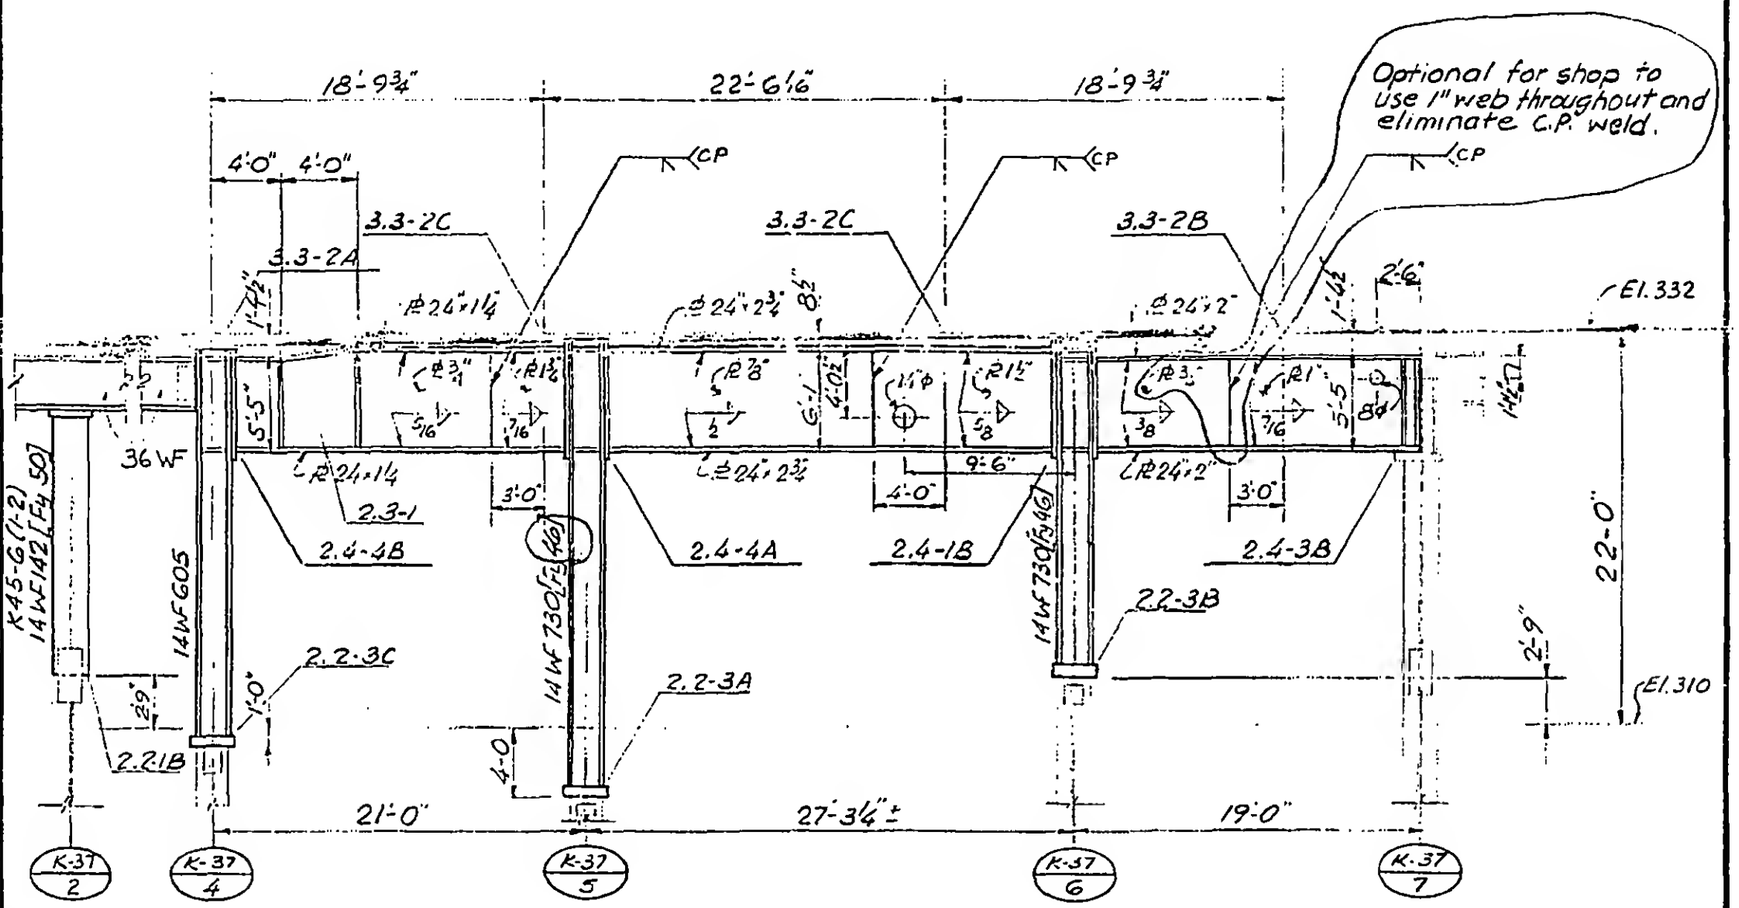

LICENSED PROFESSIONAL ENGINEER — LESLIE E. ROBERTSON — No 34360 — UNIVERSITY OF THE STATE OF NEW YORK

DESIGNED

DRAWN John Gricenko

REVIEWED

13-K2.1-3