
SKILLING, HELLE, CHRISTIANSEN, ROBERTSON — Structural & Civil Engineers

PROJECT: THE WORLD TRADE CENTER | TITLE: GIRDER ELEVATION LINE 45 | DATE: 11-3-72

REVISIONS

- RELEASE FOR CONSTRUCTION 11-20-72
- 12-11-72
- 2-5-73
- 4-20-73

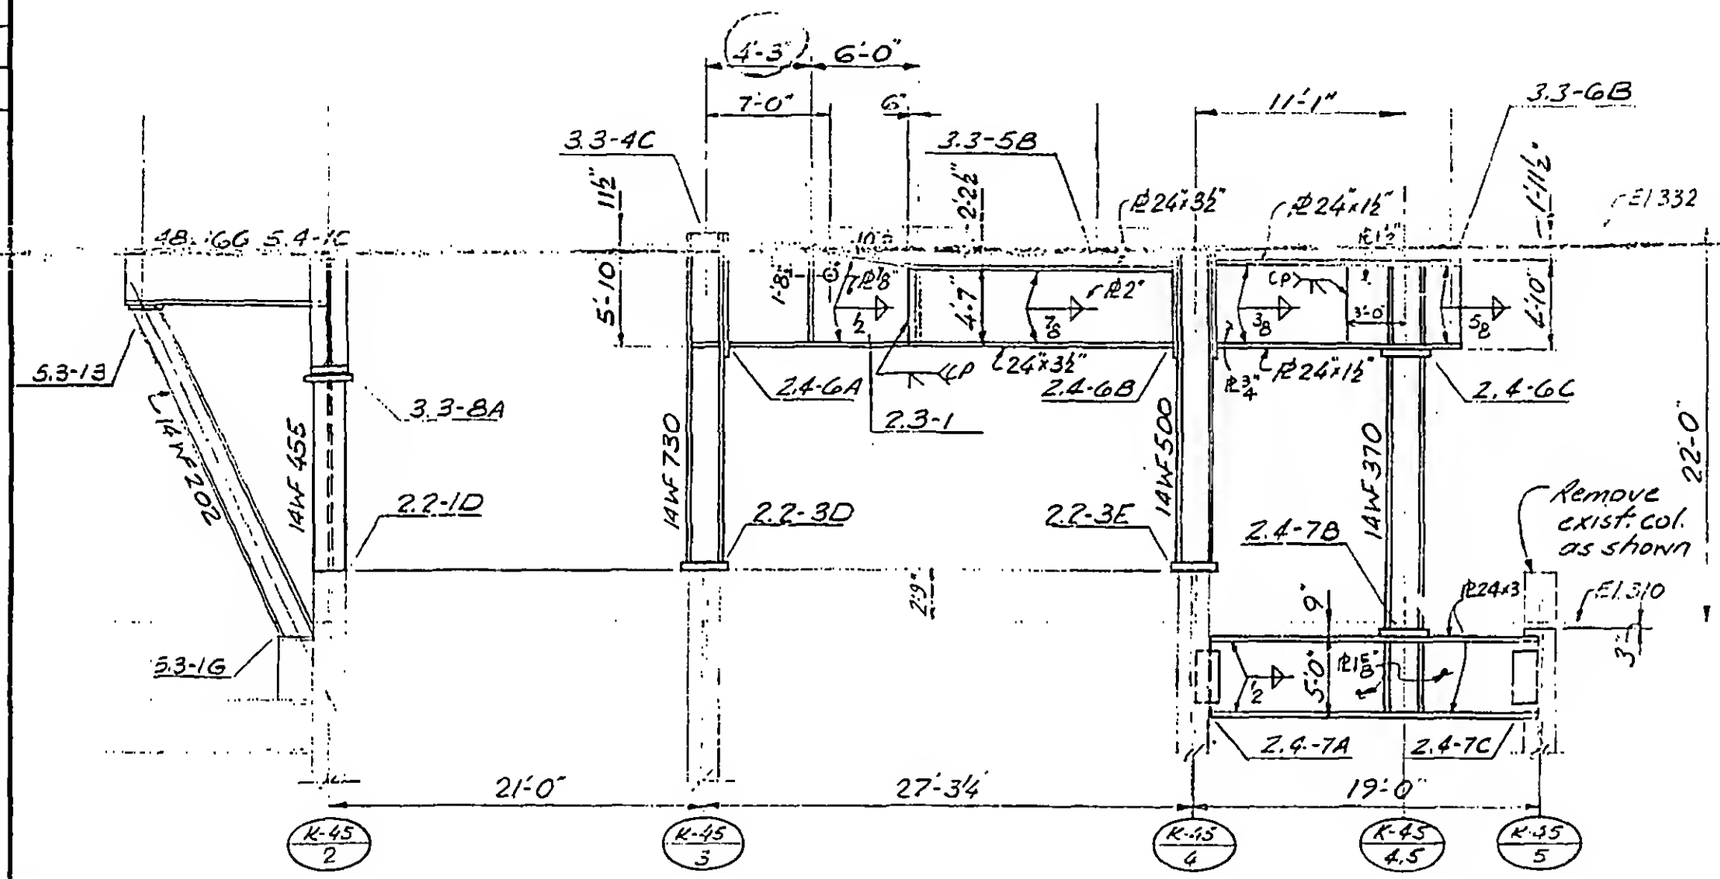

LICENSED PROFESSIONAL ENGINEER — LESLIE E. ROBERTSON — No 34360 — UNIVERSITY OF THE STATE OF NEW YORK

DESIGNED: K. Chiang

DRAWN: John Sweeney

REVIEWED:

13-K2.1-6