SKILLING, HELLE, CHRISTIANSEN, ROBERTSON — Structural & Civil Engineers

PROJECT: THE WORLD TRADE CENTER | TITLE: GIRDER ELEVATION LINE 55 | DATE: 11-3-72


REVISIONS


RELEASE FOR CONSTRUCTION 11-20-72

12-11-72

4-20-73

8-22-73

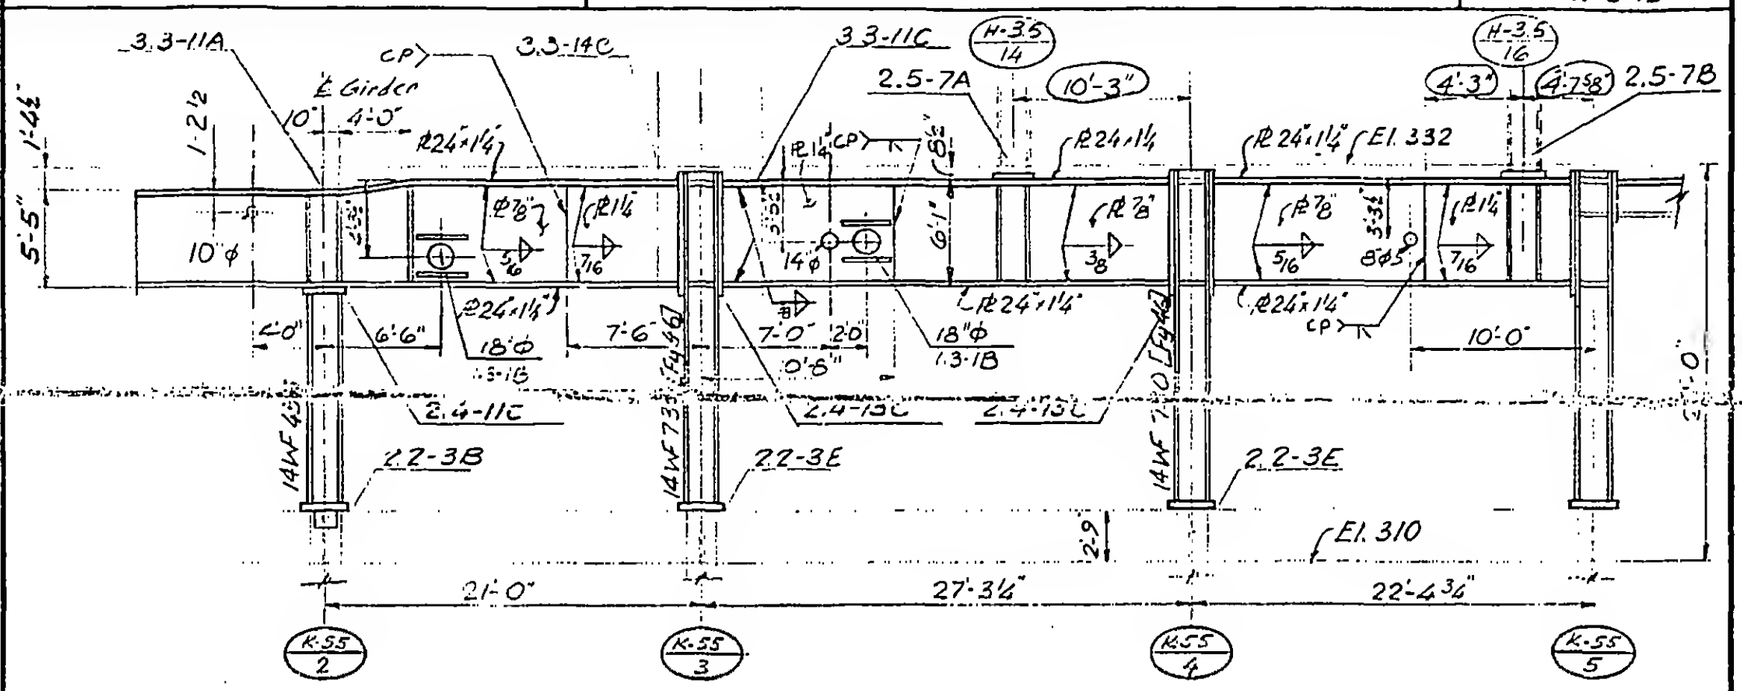

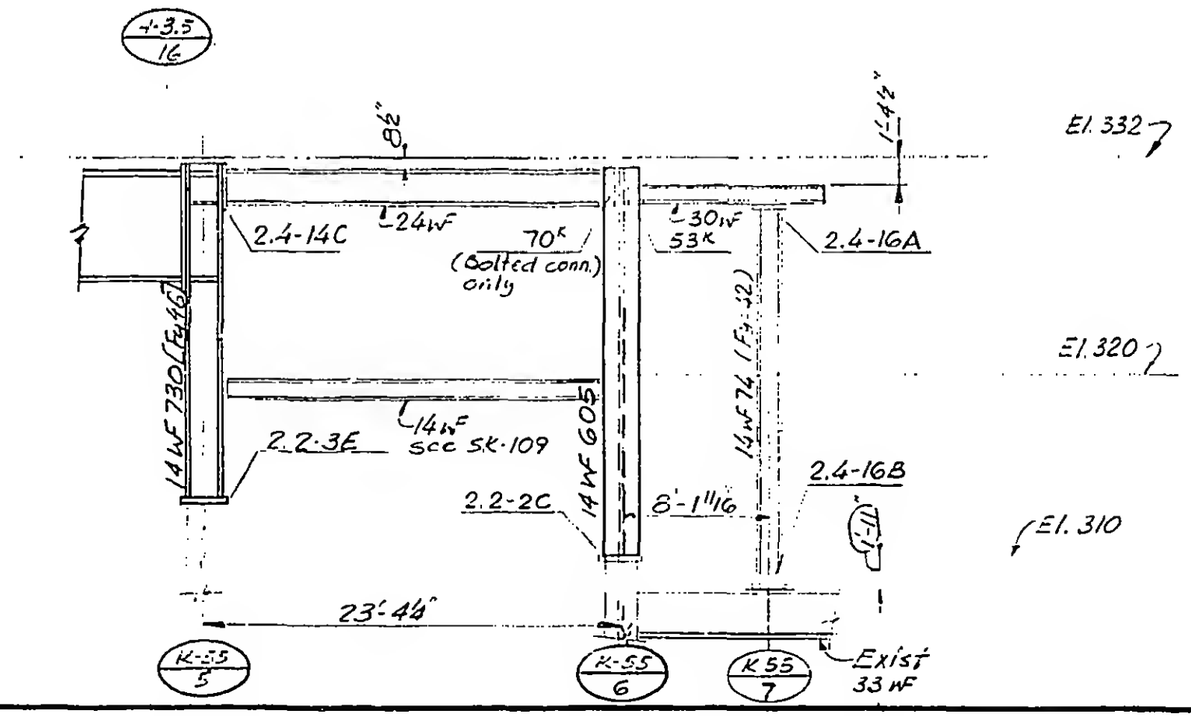

LICENSED PROFESSIONAL ENGINEER — LESLIE E. ROBERTSON — No 34360 — UNIVERSITY OF THE STATE OF NEW YORK

DESIGNED K. Chiang

DRAWN John Grieves

REVIEWED

13-K2.1-11