
SKILLING, HELLE, CHRISTIANSEN, ROBERTSON — Structural & Civil Engineers

PROJECT THE WORLD TRADE CENTER | TITLE COLUMN ELEVATIONS | DATE 11-3-72

REVISIONS

RELEASE FOR CONSTRUCTION 11-15-72

12-11-72

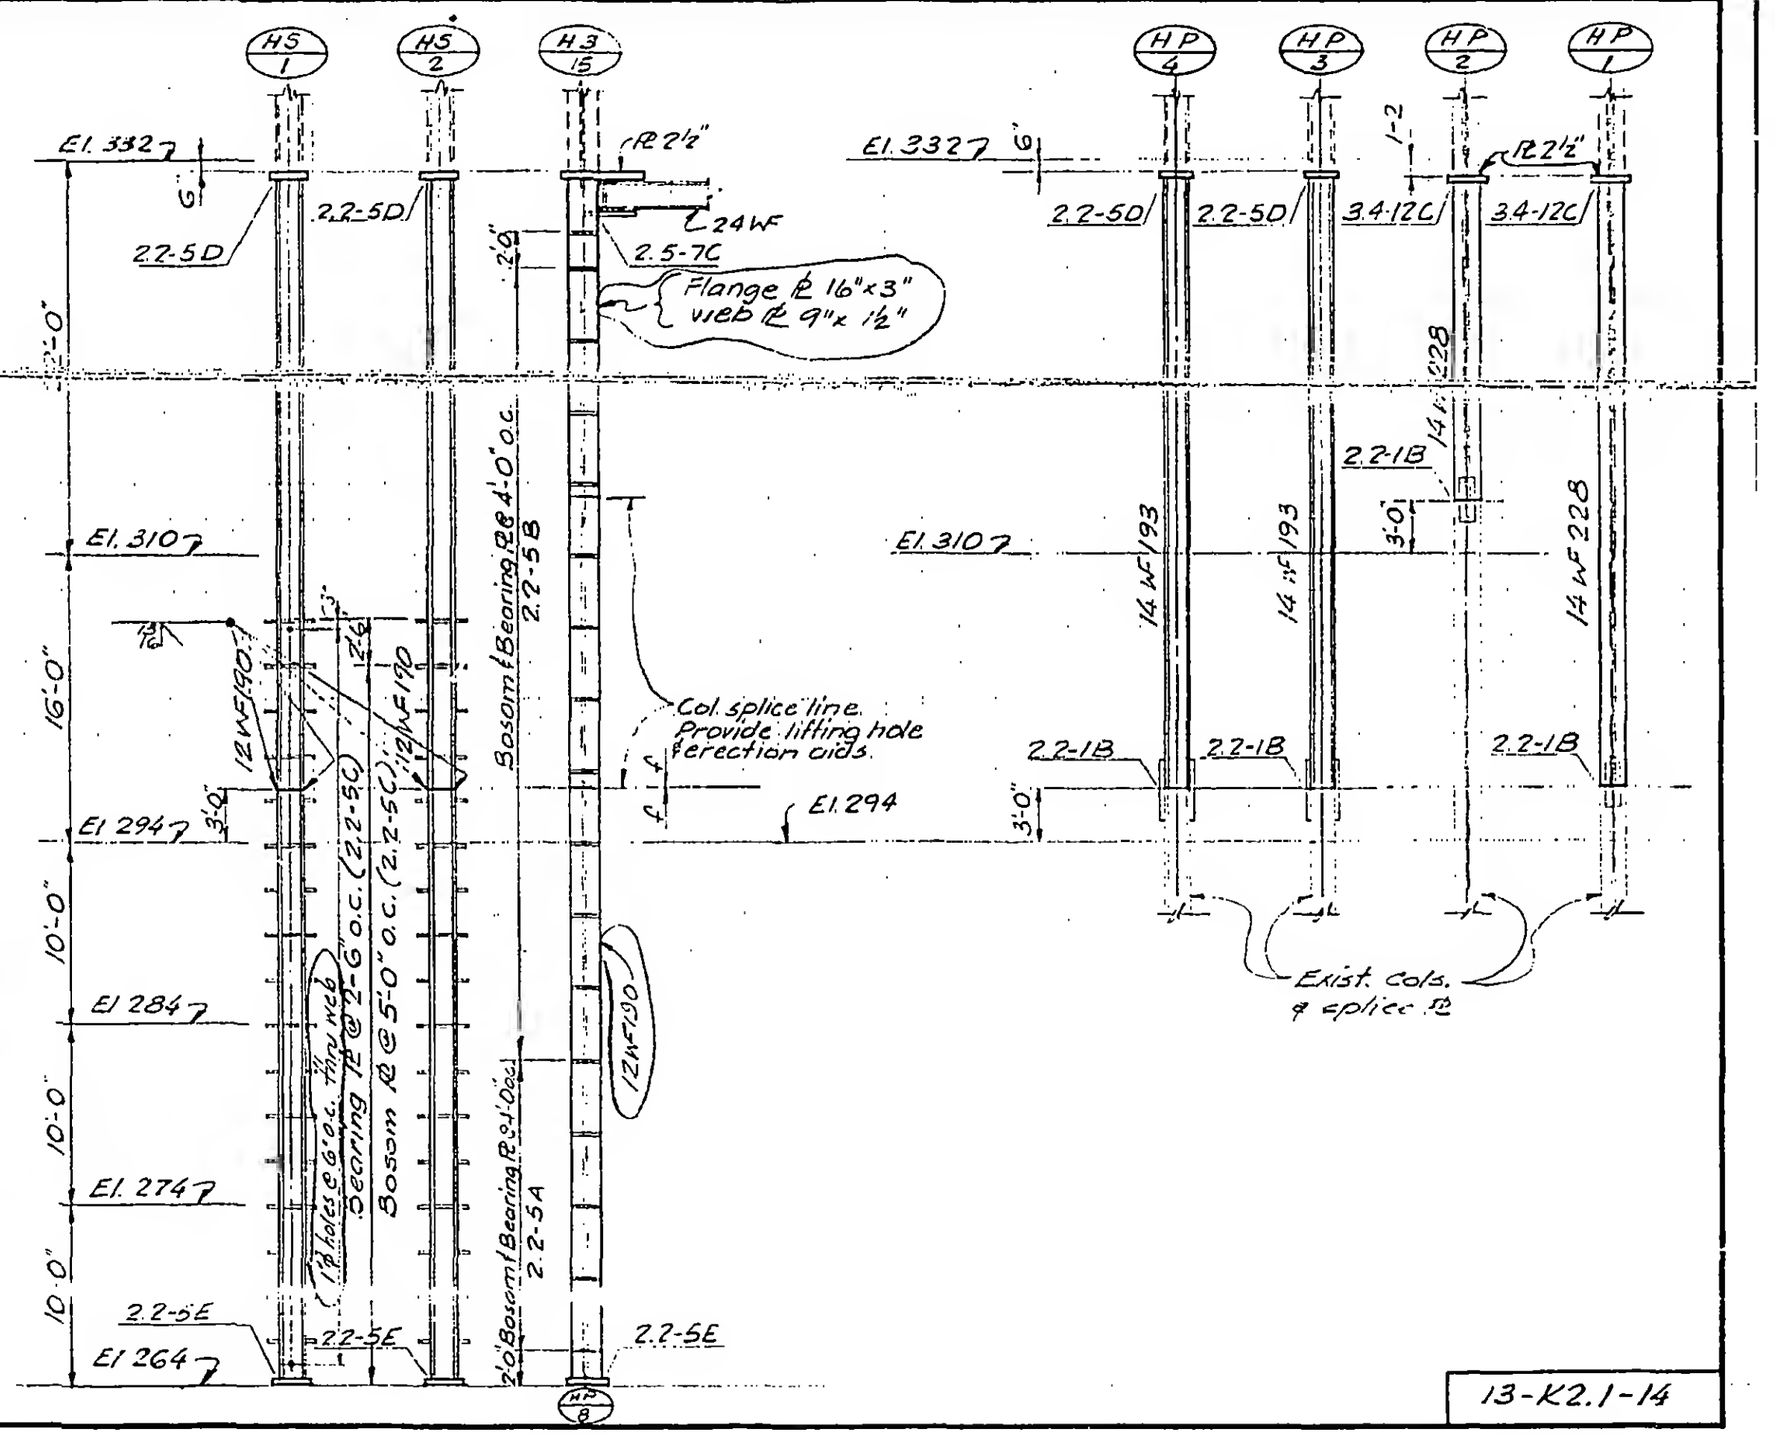

LICENSED PROFESSIONAL ENGINEER
LESLIE E. ROBERTSON
No 34360
UNIVERSITY OF THE STATE OF NEW YORK

DESIGNED

DRAWN John Gricenis

REVIEWED

13-K2.1-14