
SKILLING, HELLE, CHRISTIANSEN, ROBERTSON — Structural & Civil Engineers

PROJECT THE WORLD TRADE CENTER | TITLE COLUMN ELEVATION | DATE 11-3-72

REVISIONS

Release for construction 11-20-72

12-11-72

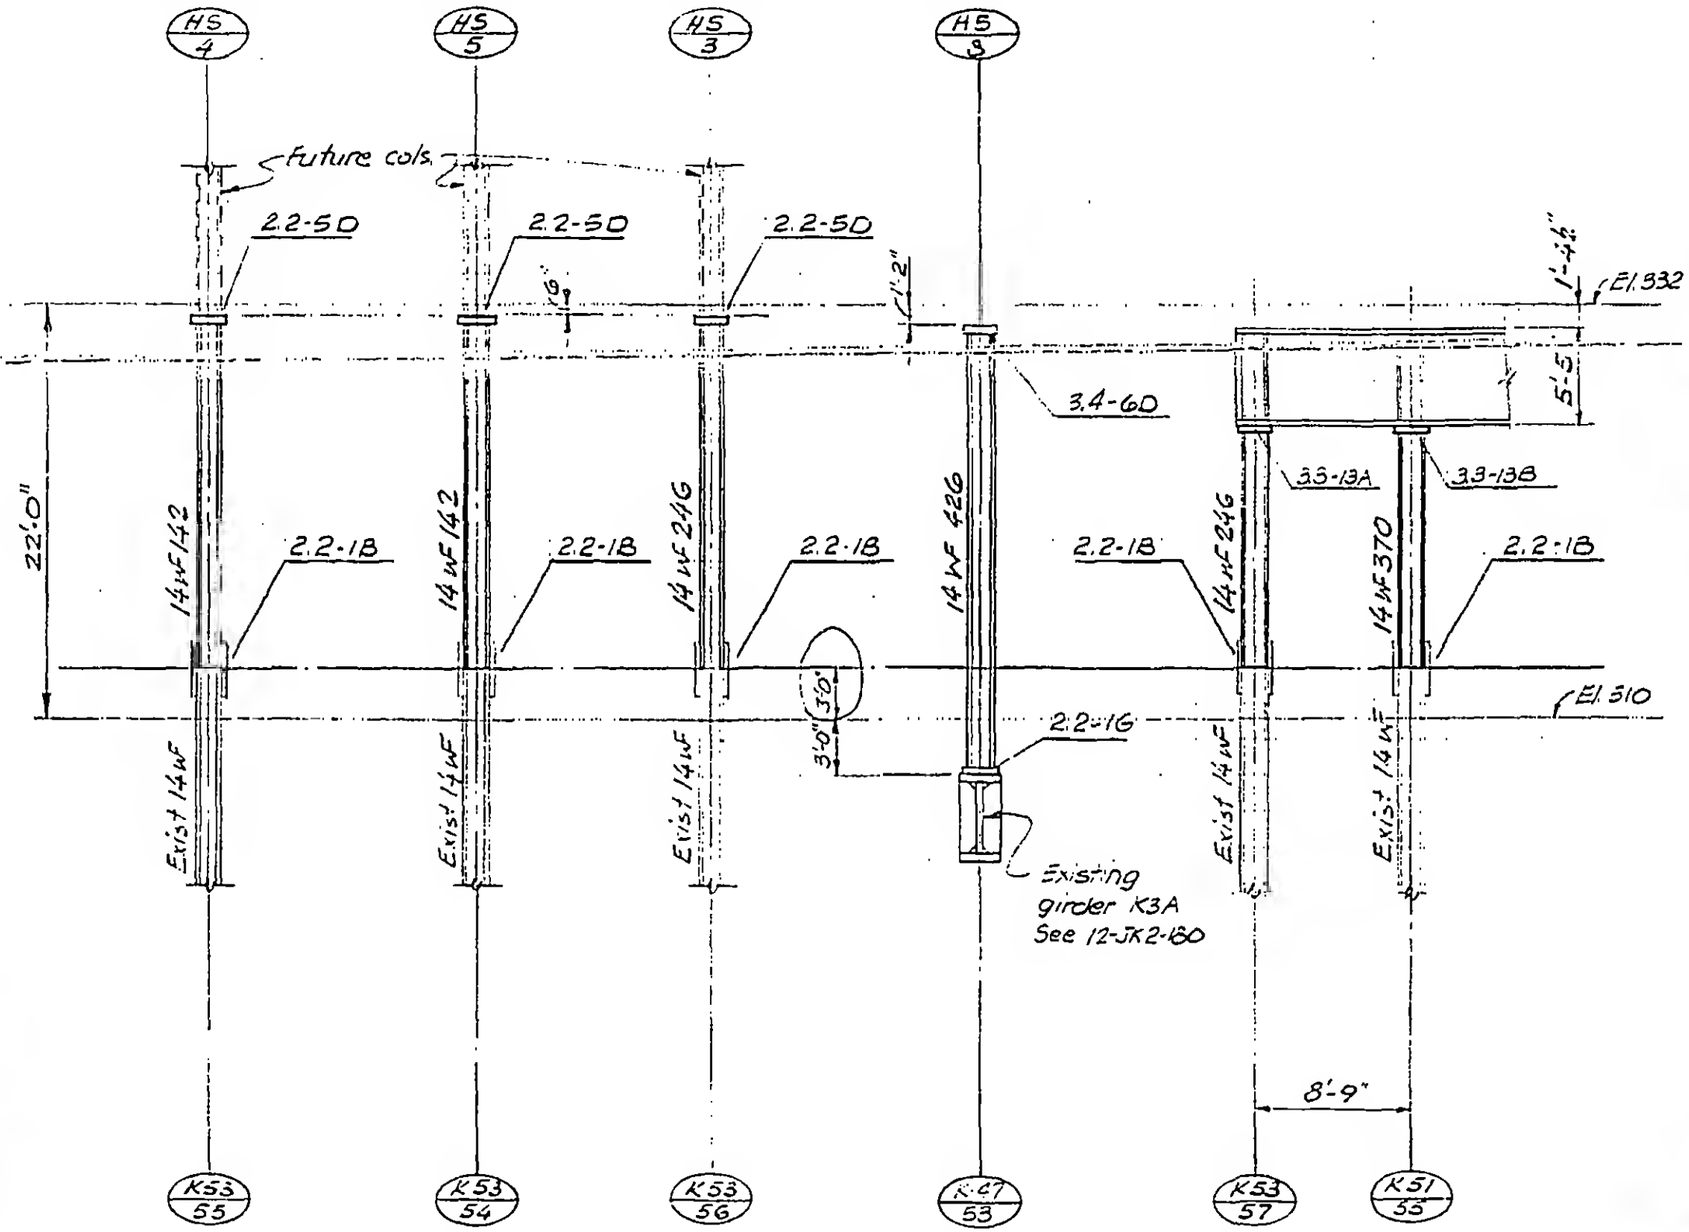


LICENSED PROFESSIONAL ENGINEER LESLIE E. ROBERTSON No 34360 UNIVERSITY OF THE STATE OF NEW YORK

DESIGNED

DRAWN John Gaines

REVIEWED

13-K2.1-15