
SKILLING, HELLE, CHRISTIANSEN, ROBERTSON — Structural & Civil Engineers

PROJECT: THE WORLD TRADE CENTER | TITLE: TYPICAL GIRDER DETAILS | DATE: 11-3-72

REVISIONS

RELEASE FOR CONSTRUCTION 11-20-72

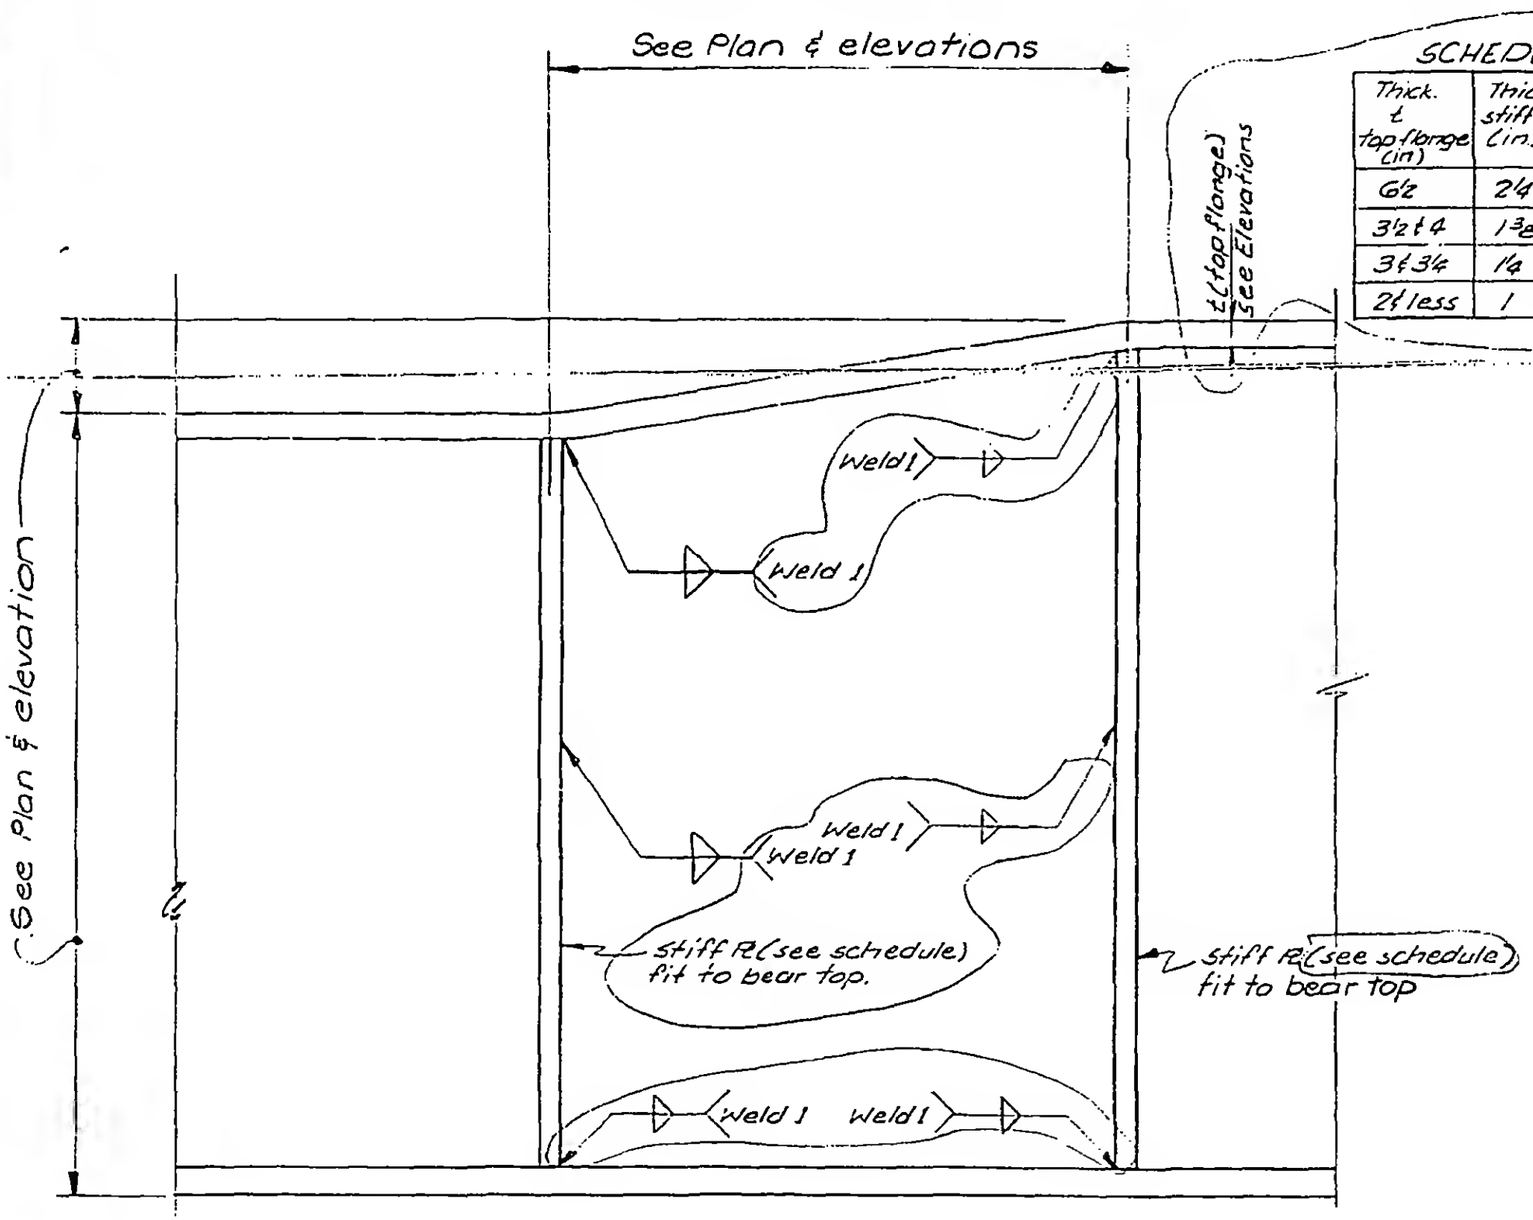

SCHEDULE

Thick. t top flange (in)	Thick. stiff Pl (in.)	Weld 1
6½	2¼	⅝
3½ & 4	1⅜	½
3 & 3¼	1¼	½
2½ less	1	⅜

LICENSED PROFESSIONAL ENGINEER LESLIE E. ROBERTSON NO 34360 UNIVERSITY OF THE STATE OF NEW YORK

DESIGNED

DRAWN

REVIEWED

13-K2.3-1