SKILLING, HELLE, CHRISTIANSEN, ROBERTSON — Structural & Civil Engineers


PROJECT THE WORLD TRADE CENTER | TITLE GIRDER COLUMN - DETAILS | DATE 11-3-72

REVISIONS

General Revision Released for Construction 11-20-72

12-11-72

2-5-73

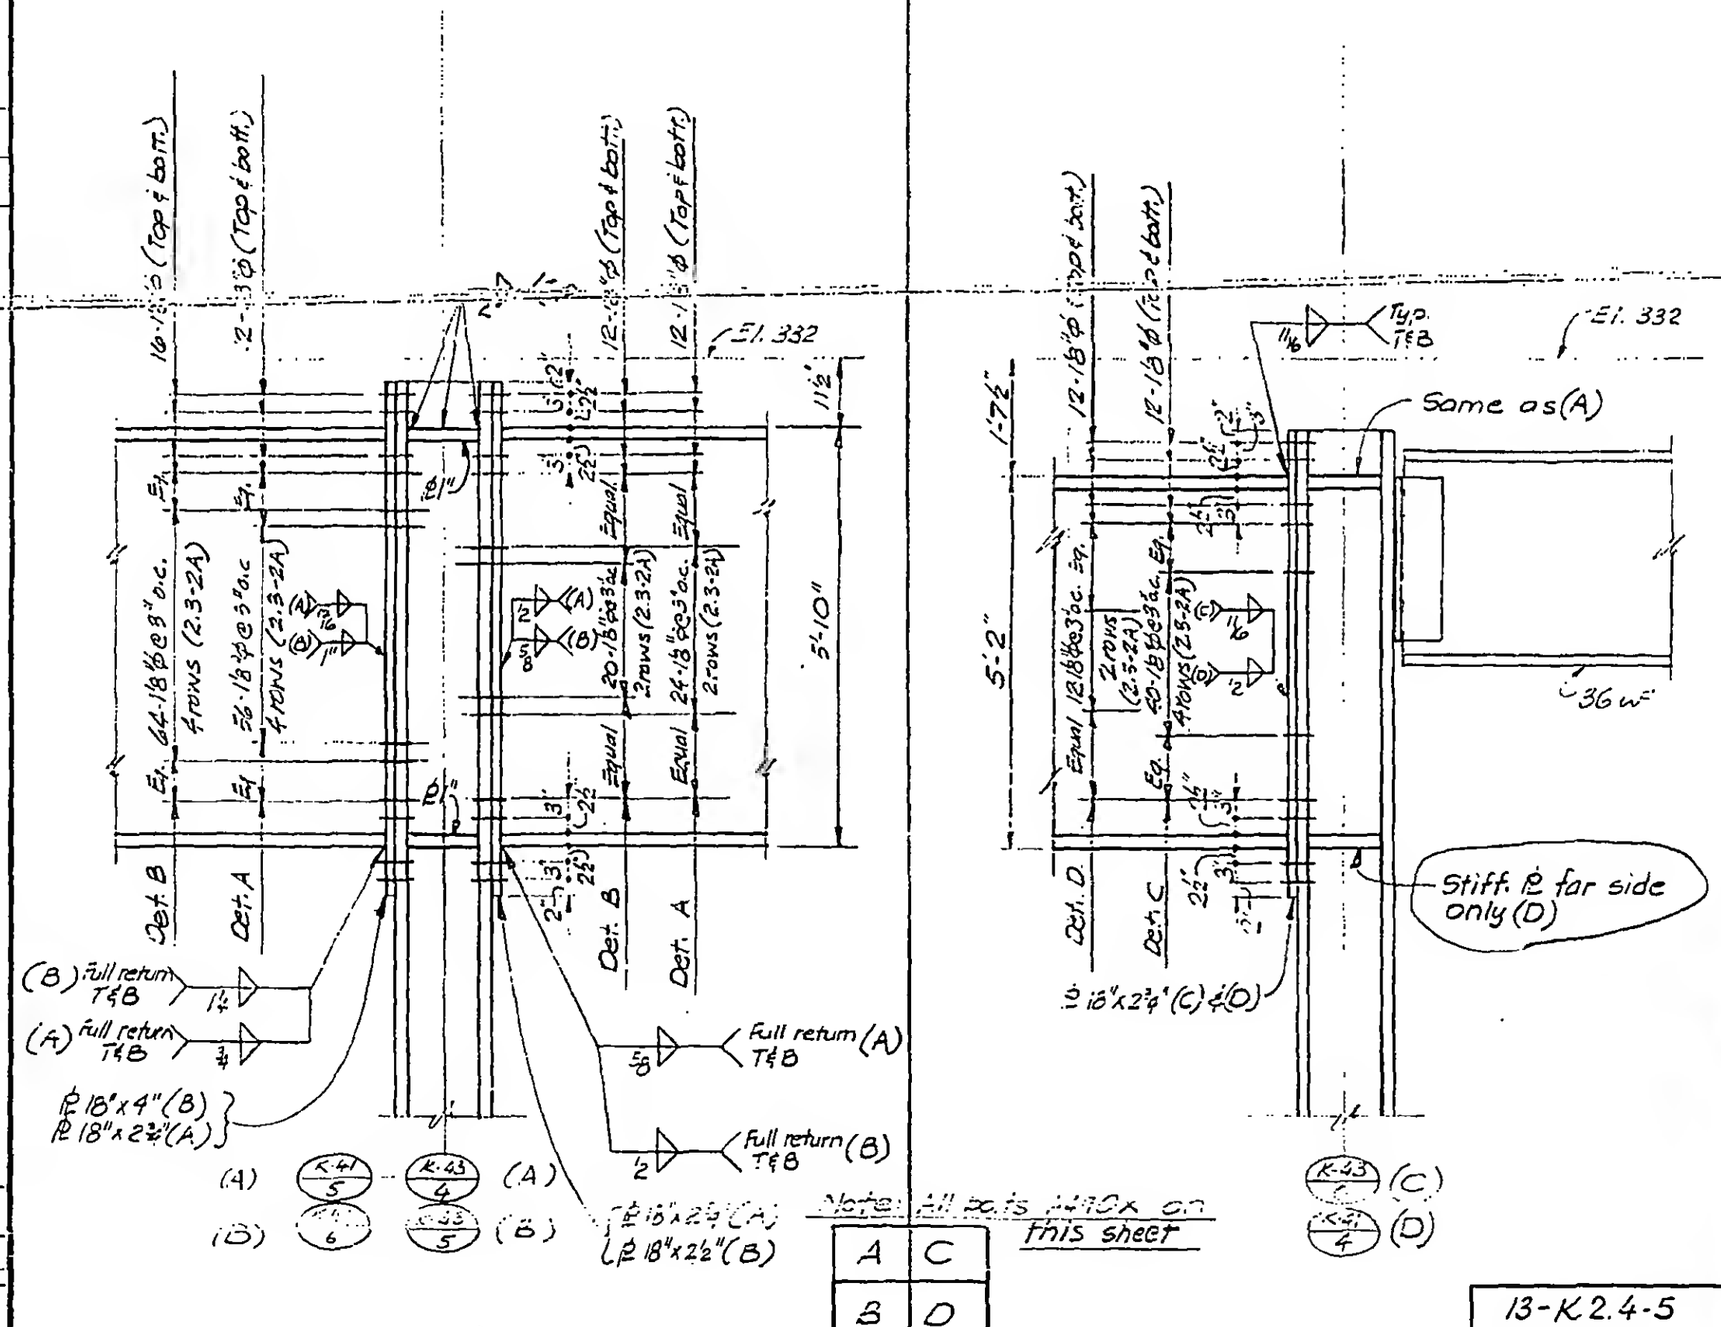

A	C
B	D

13-K 2.4-5

LICENSED PROFESSIONAL ENGINEER LESLIE E. ROBERTSON NO 34360 UNIVERSITY OF THE STATE OF NEW YORK

DESIGNED

DRAWN

REVIEWED