SKILLING, HELLE, CHRISTIANSEN, ROBERTSON — Structural & Civil Engineers


PROJECT: THE WORLD TRADE CENTER

TITLE: GIRDER COLUMN DETAILS

DATE: 11-3-72

REVISIONS

General Revision Released for construction 11-20-72

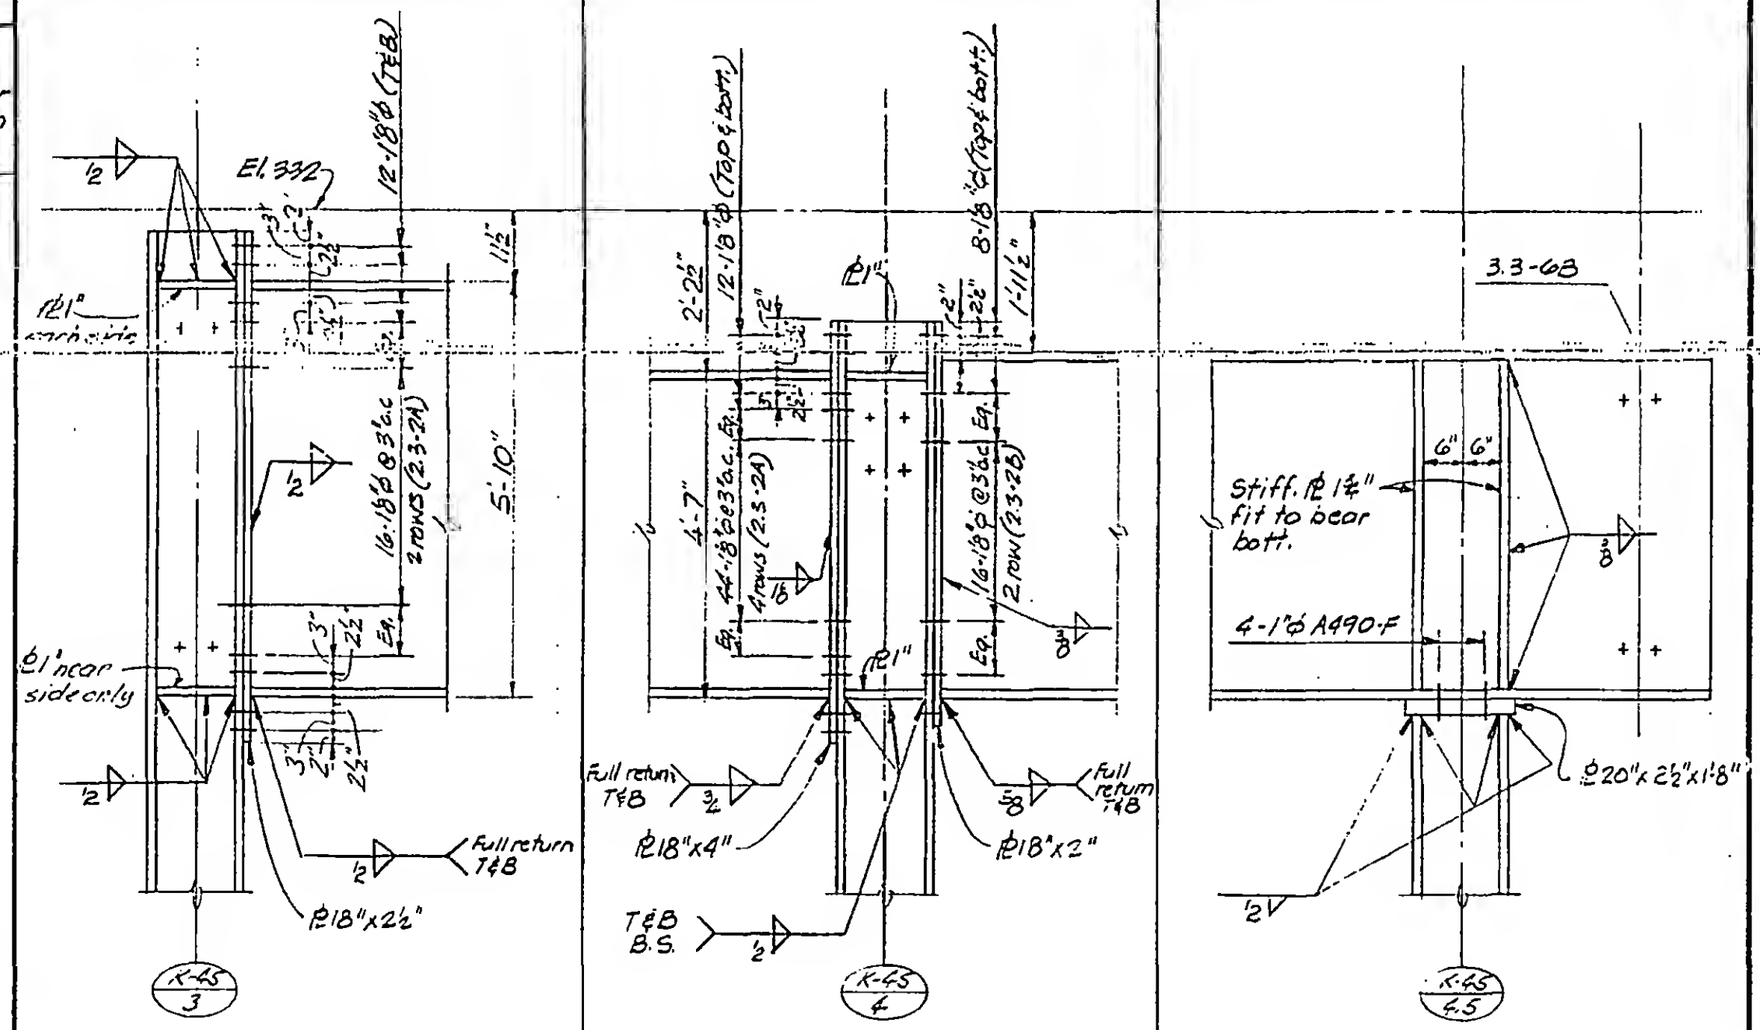

Note: All bolts to be A490X on this sheet

1043-L

LICENSED PROFESSIONAL ENGINEER
LESLIE E. ROBERTSON
No 34360
UNIVERSITY OF THE STATE OF NEW YORK

DESIGNED