
SKILLING, HELLE, CHRISTIANSEN, ROBERTSON — Structural & Civil Engineers

PROJECT THE WORLD TRADE CENTER | TITLE BRACING 310-332 ELEVATIONS | DATE 11-3-72

REVISIONS

Released for construction 11-30-72

4-20-73

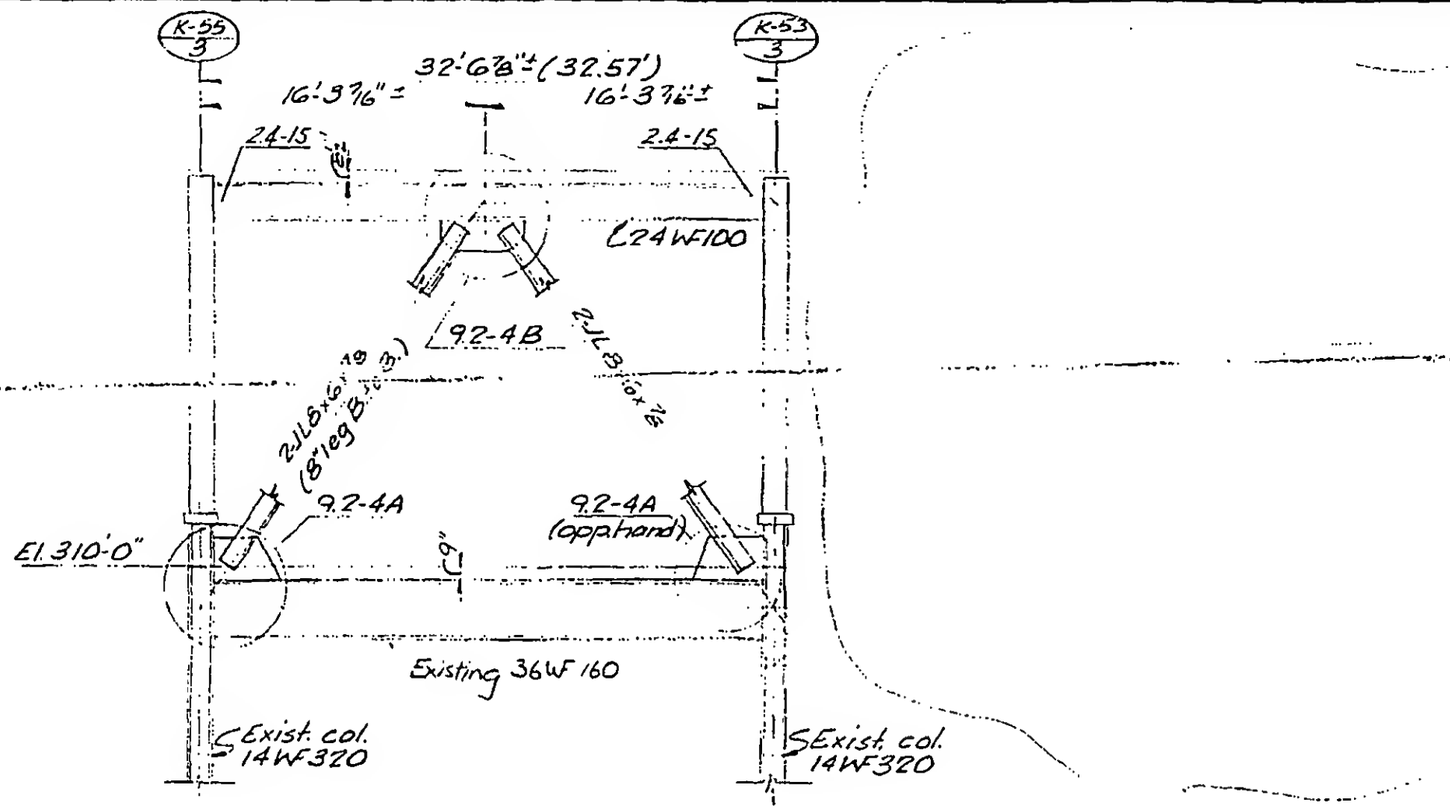

LICENSED PROFESSIONAL ENGINEER LESLIE E. ROBERTSON No 34360 UNIVERSITY OF THE STATE OF NEW YORK

DESIGNED

DRAWN J Banks

REVIEWED

13-K9.1-2