
Skilling, Helle, Christiansen, Robertson — Structural & Civil Engineers

THE WORLD TRADE CENTER — ANCHOR KEY & ELEV. 274 - TOWER 1&2 — DATE 5-[illegible]

REVISIONS

NORTH

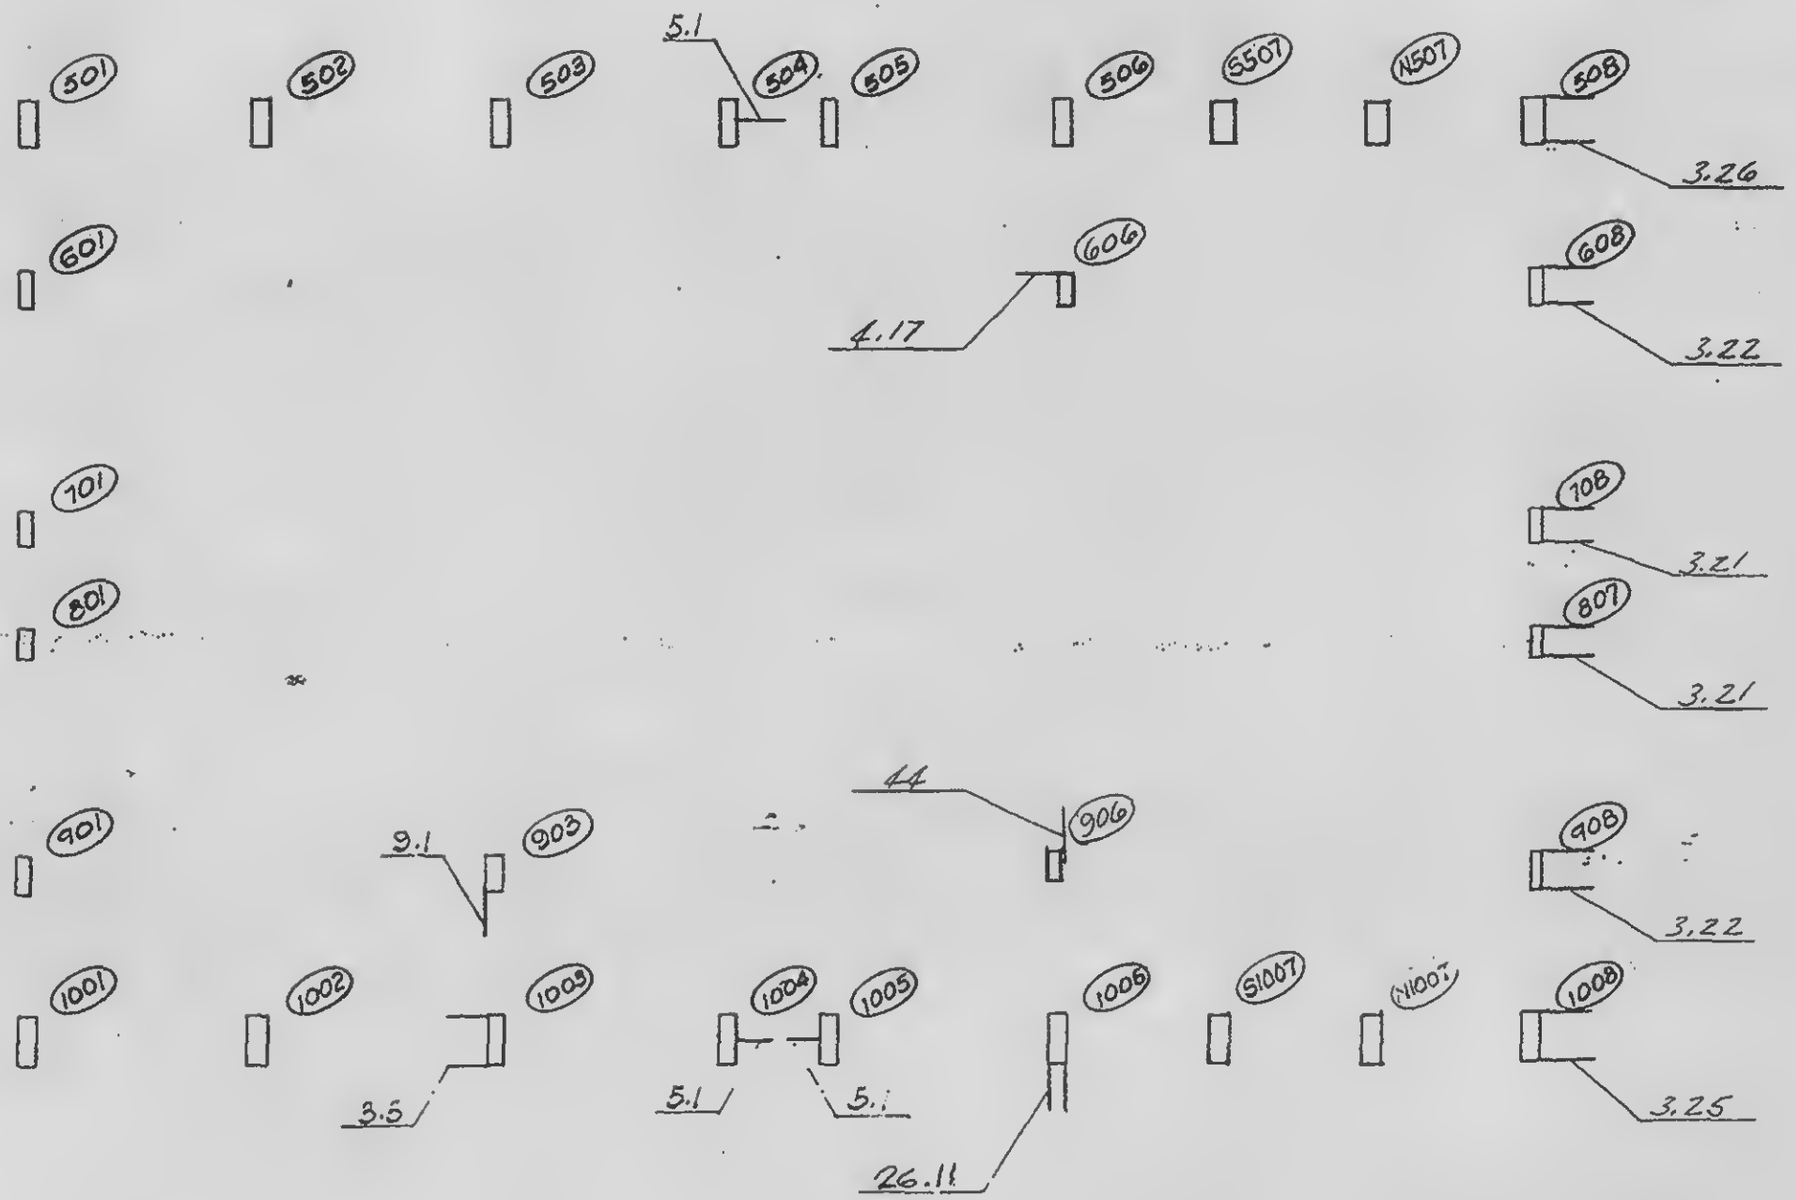

LICENSED PROFESSIONAL ENGINEER
LESLIE E. ROBERTSON
No. 34360
CITY OF THE STATE OF NEW YORK

CHECKED

DRAWN
S.T.M.

REVIEWED
C.W. Brewer

18-31-4.1